
Copyright of this drawing is vested in the Architect and it must not be copied or reproduced without consent. Figured dimensions only are to be taken from this drawing. All contractors must visit the site and be responsible for taking and checking all dimensions relative to their work. Hewitt&Carr Architects Ltd are to be advised of any variation between drawings and site conditions.
DO NOT SCALE OFF THIS DRAWING.....IF IN DOUBT ASK

Rev.	Drawn	Comments	Date

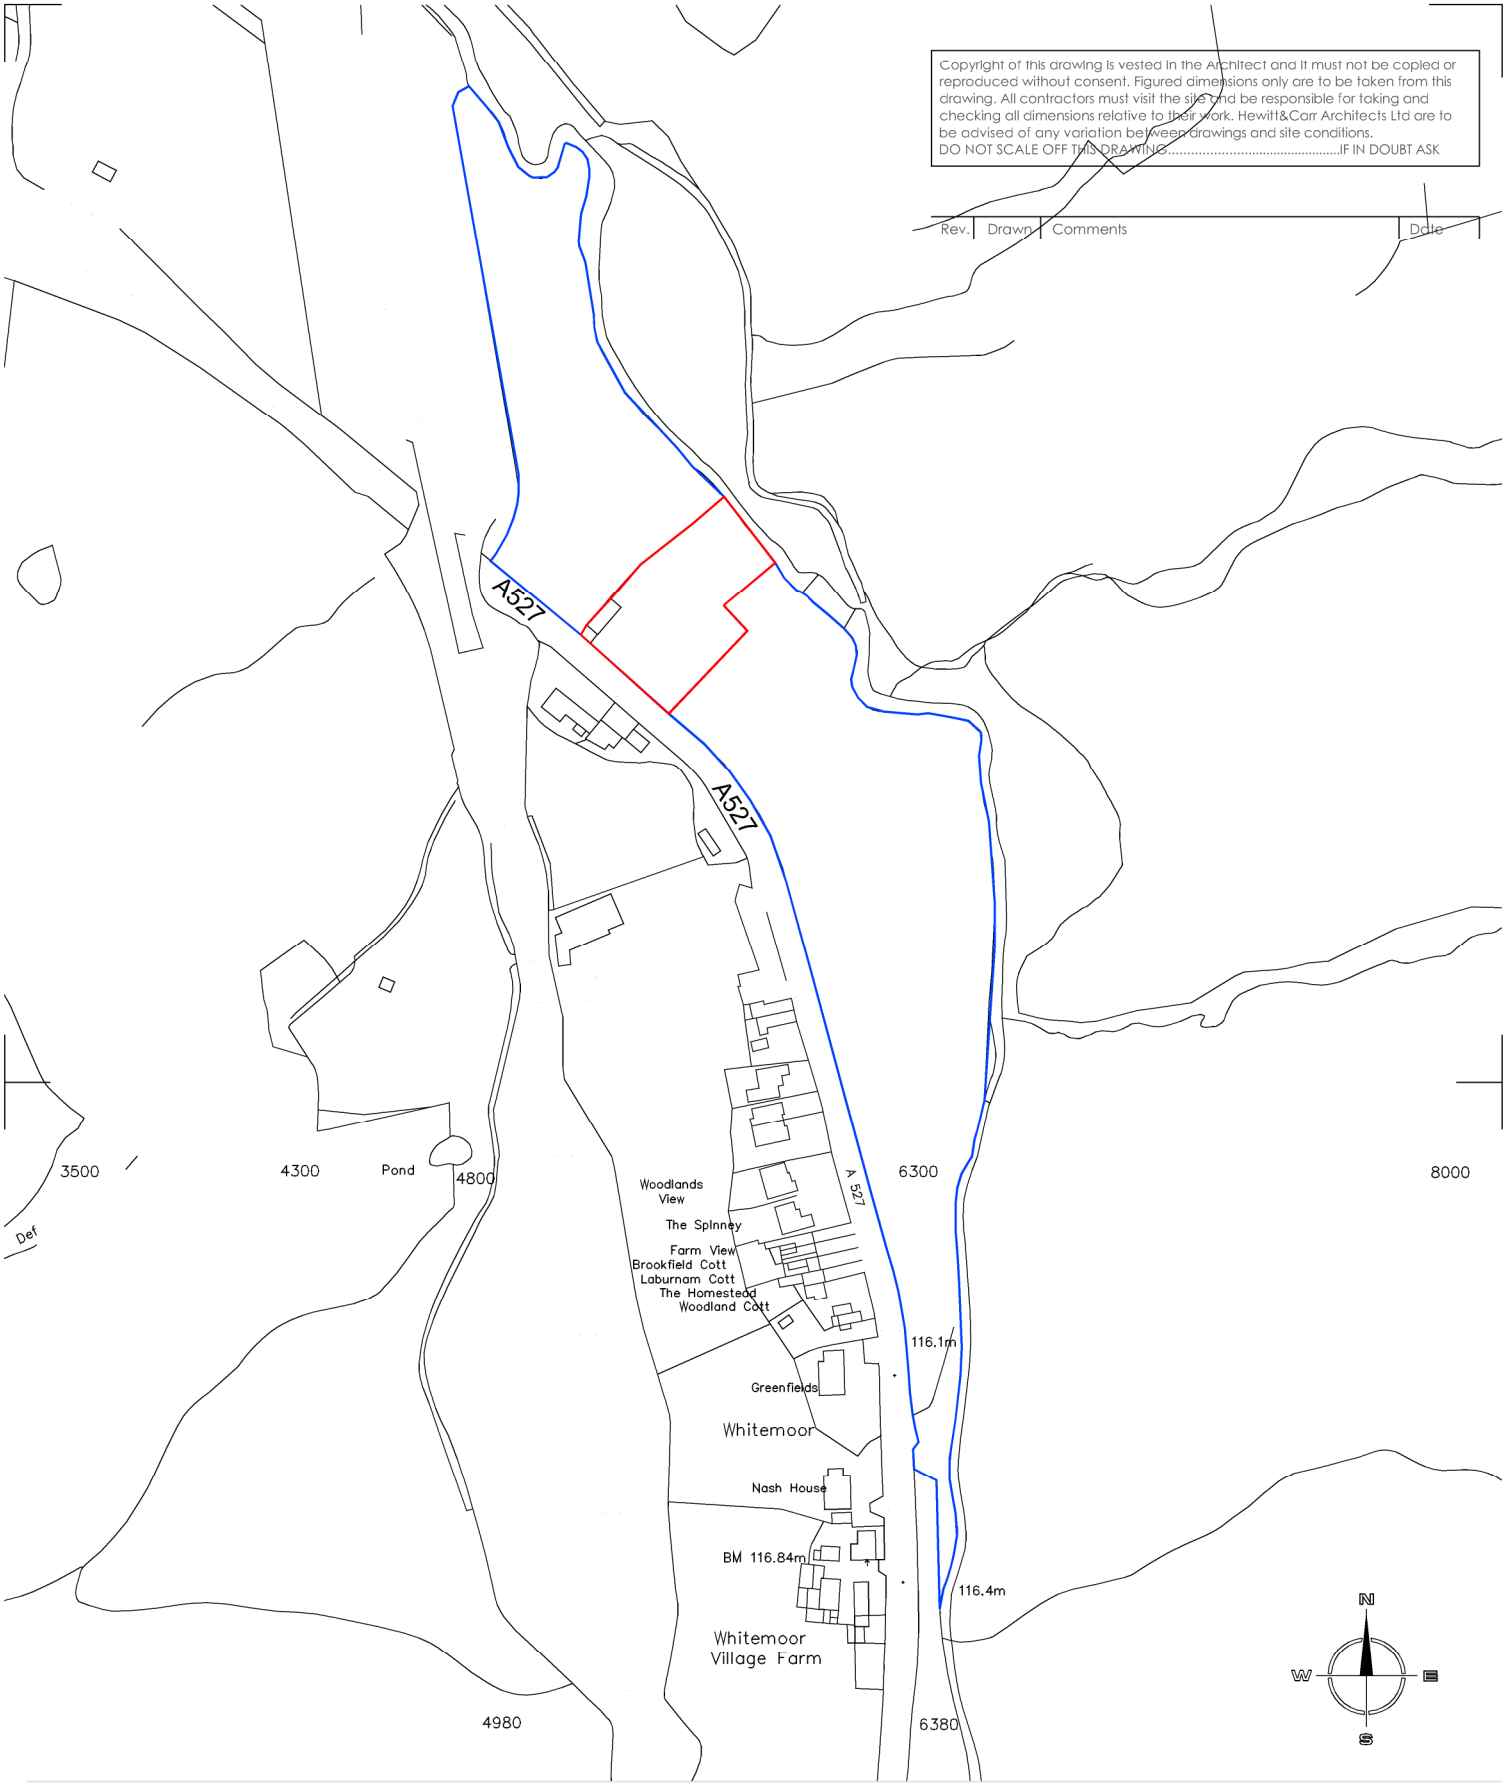

Ordnance Survey © Crown copyright 2016 All rights reserved. Licence number 100051789

Client	THE PLANT GROUP OF SIPS
Project	Spring Bank Stables CW12 3NE
Title	Site Location Plan
Project No	00492
Drawing No.	PL(0)04
Rev	
Status	Survey
Date	June 2016
Scale @A4	1:2500
Drawn	OS
Checked	

Hewitt&Carr Architects
A: 2-4 Cross Street I Cheadle I Staffordshire I ST10 1NP
T: 01538 756888
E: enquiries@hcarchitects.co.uk
W: www.hcarchitects.co.uk

File Ref: H:\