0.5 X 5 METRES AT 1:50 SCALE

ROB*ert* L **FORD**

private architectural practitioner and rural development consultant

PARKSIDE PARK ROAD LEEK STAFFORDSHIRE ST13 8JT

roblford@btopenworld.com / 01538 398290 / 07969 68 68 86

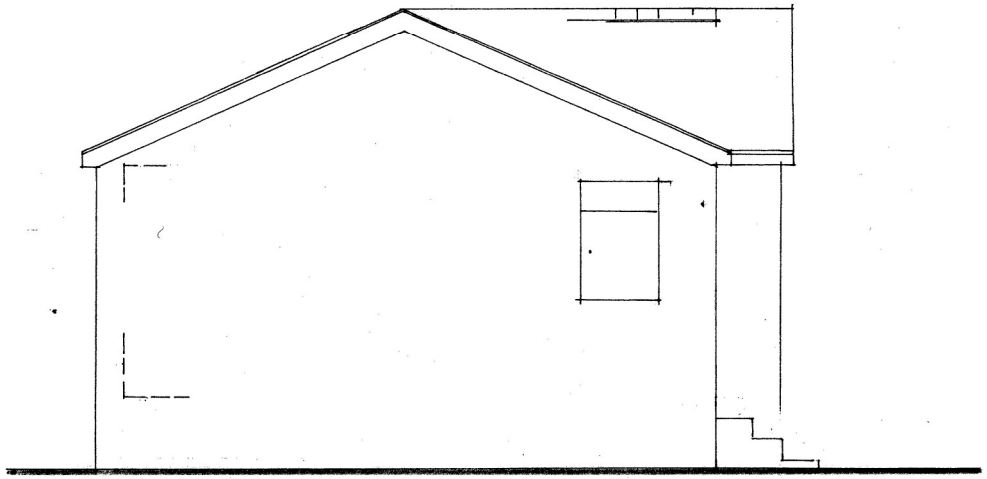

SOUTH (SIDE)

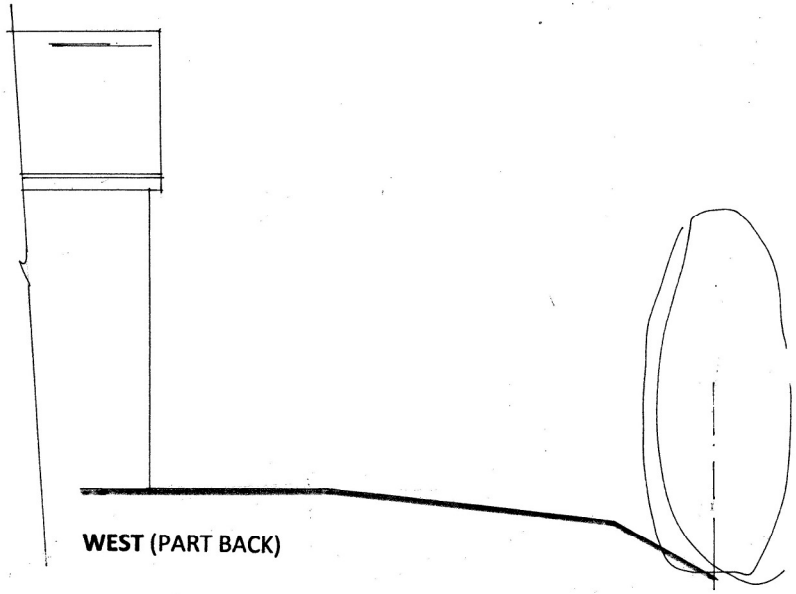

WEST (PART BACK)

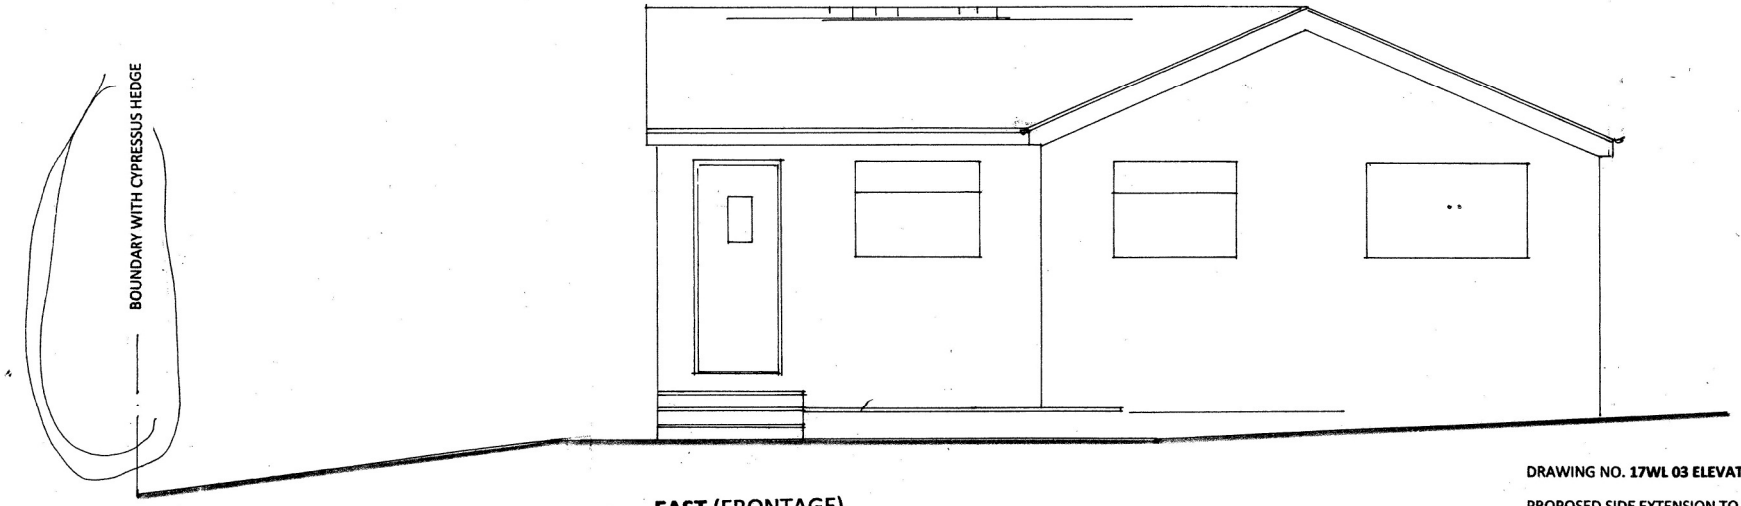

EAST (FRONTAGE)

DRAWING NO. **17WL 03 ELEVATIONS AS EXISTING** SCALE 1:50 @ A3

PROPOSED SIDE EXTENSION TO DWELLING HOUSE TO PROVIDE AN ATTACHED GARAGE AT **17 WESTVIEW CLOSE** LEEK ST13 8ES

07 2016