ROB*ert* L **FORD**

private architectural practitioner and rural development consultant

PARKSIDE PARK ROAD LEEK STAFFORDSHIRE ST13 8JT

roblford@btopenworld.com / 01538 398290 / 07969 68 68 86

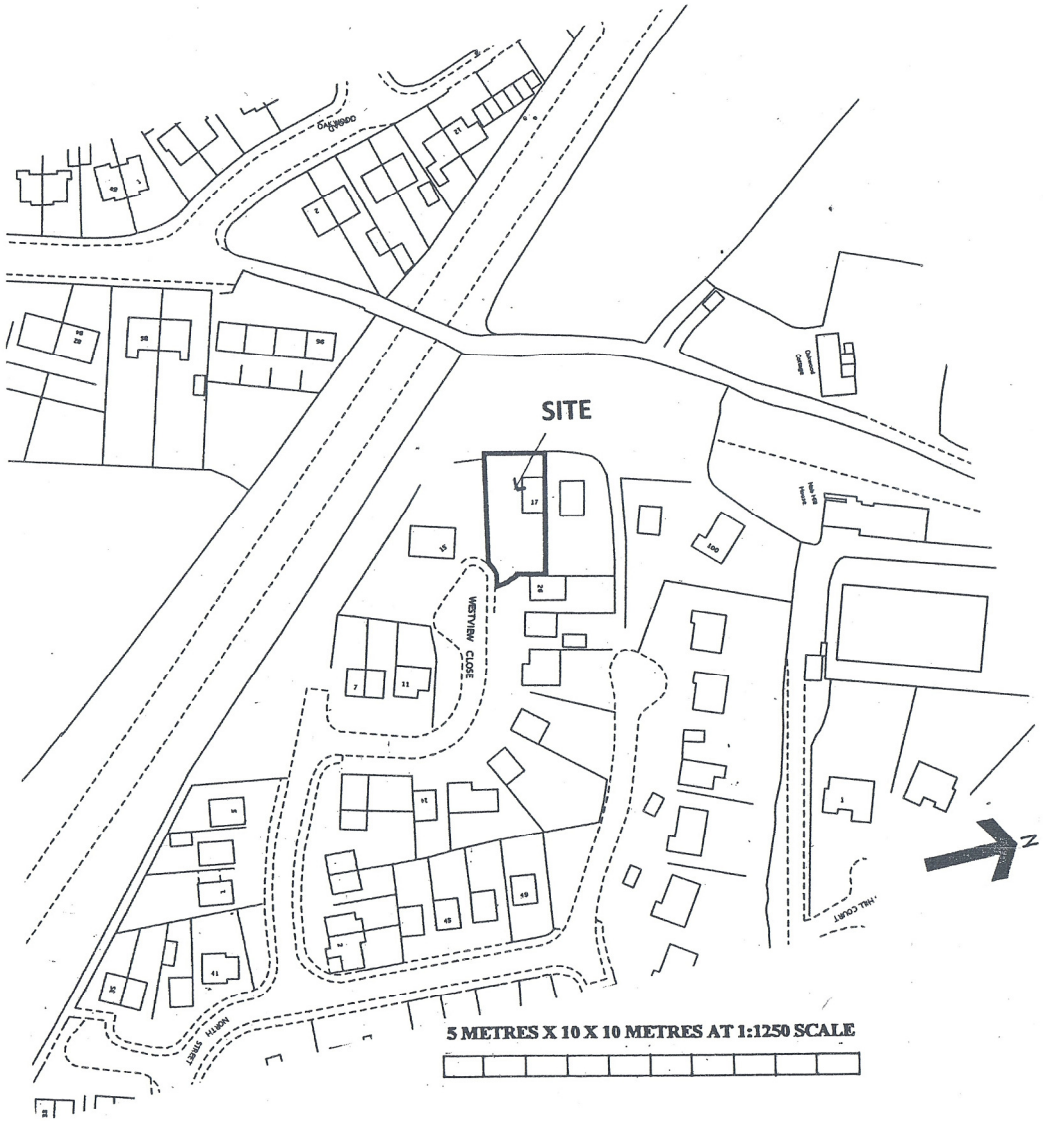

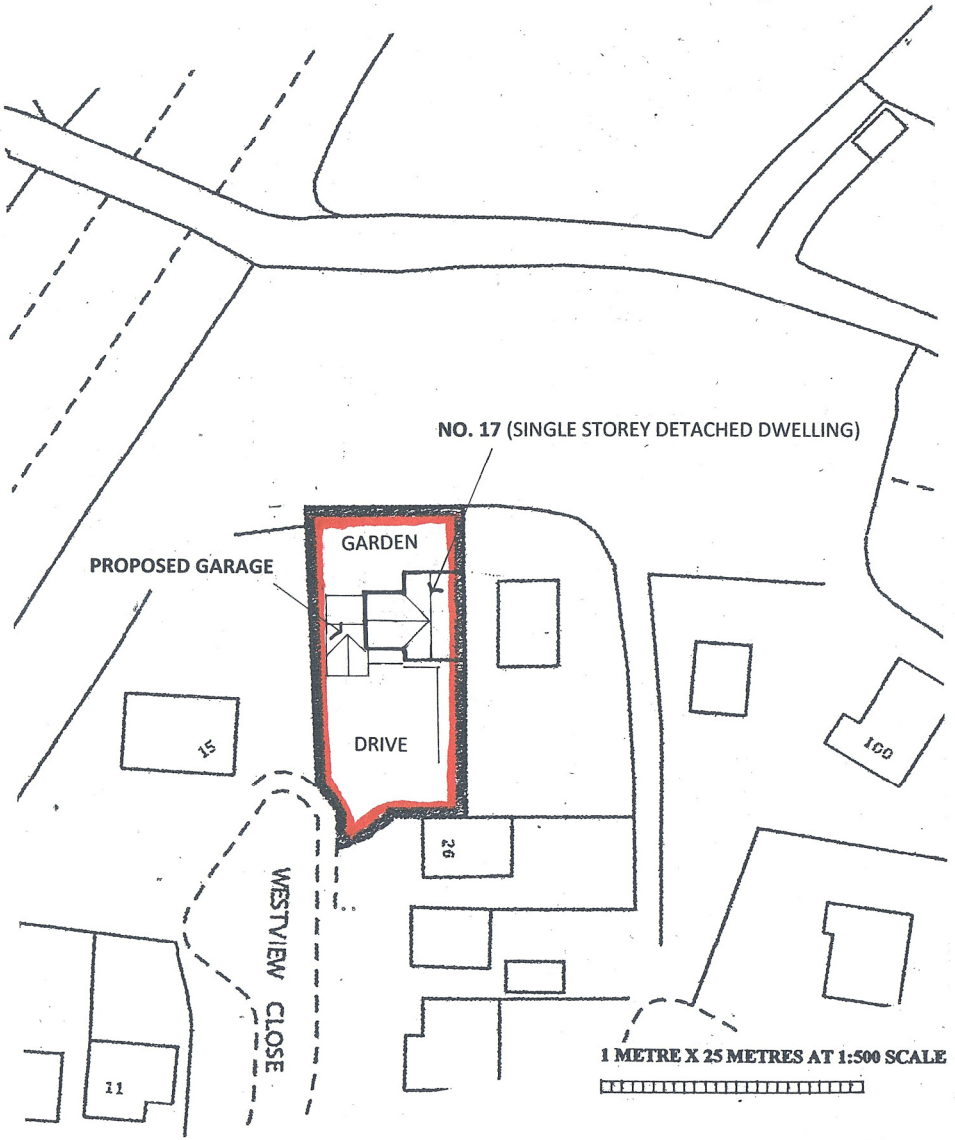

DRAWING NO. **17WL 01 SITE LOCATION / BLOCK PLAN** SCALE 1:1250 / 1:500 @ A3

PROPOSED SIDE EXTENSION TO DWELLING HOUSE TO PROVIDE AN ATTACHED GARAGE AT **17 WESTVIEW CLOSE** LEEK ST13 8ES

07 2016