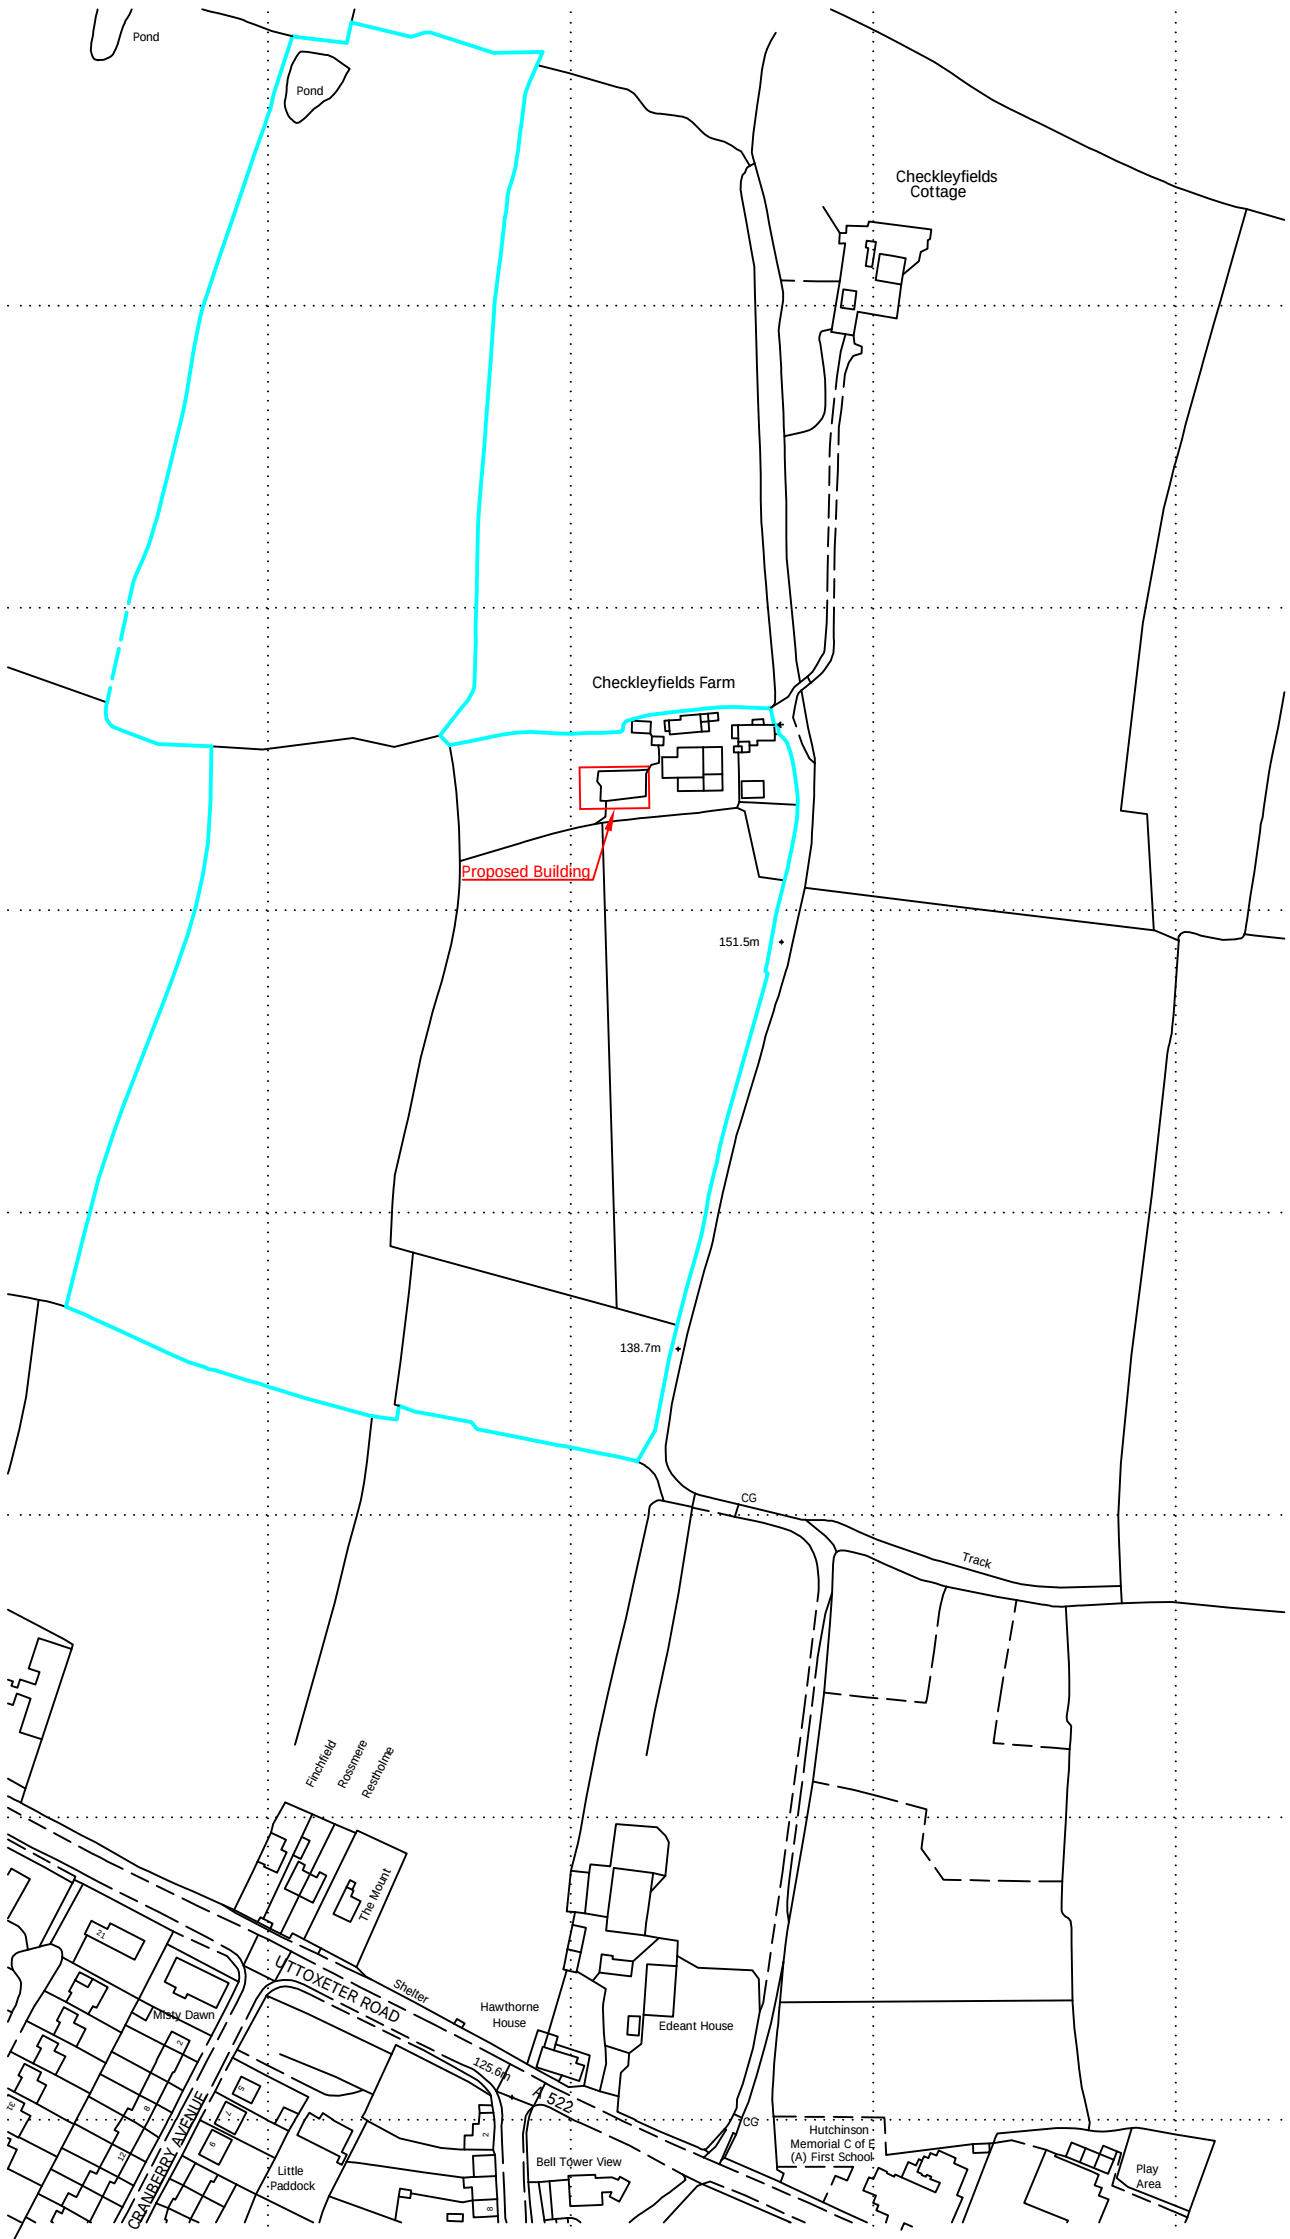
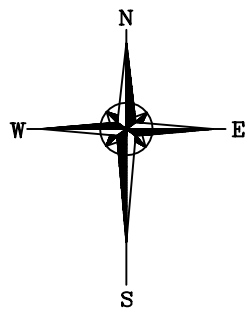



Ordnance Survey (c) Crown Copyright 2016. All rights reserved. Licence number 100022432

Reproduced from Ordnance Survey digital map data, 1:2500 scale, by permission of Ordnance Survey on behalf of The Controller of Her Majesty's Stationery Office.
© Crown copyright. All rights reserved. Licence Number: 100046980

| Rev. | Revision Description | Drn | Chkd | Appd | Date |
|---|---|---|---|---|---|

© Copyright

A & H Structures LTD
Narlow Works, Thorpe, ASHBOURNE. DE6 2AT
Tel: 01335 350419 Fax: 01335 350533

Client:
Mr A R Capewell
Checkley Fields Farm, Checkley,
Stoke On Trent. ST10 4NH

Project:
Proposed Agricultural Building

Title:
Location Plan

| Drawn by: | Designed by: | Checked: |
|---|---|---|
| Dianne Brown | | |
| Date: 06/07/2016 | Index No.: | Approved: |

Scales: 1:2500 @ A3

Drawing No: 1147–003 Revision