Copyright of this drawing is vested in the Architect and it must not be copied or reproduced without consent. Figured dimensions only are to be taken from this drawing. All contractors must visit the site and be responsible for taking and checking all dimensions relative to their work. Hewitt&Carr Architects Ltd are to be advised of any variation between drawings and site conditions.
DO NOT SCALE OFF THIS DRAWING.....IF IN DOUBT ASK

Rev.	Drawn	Comments	Date

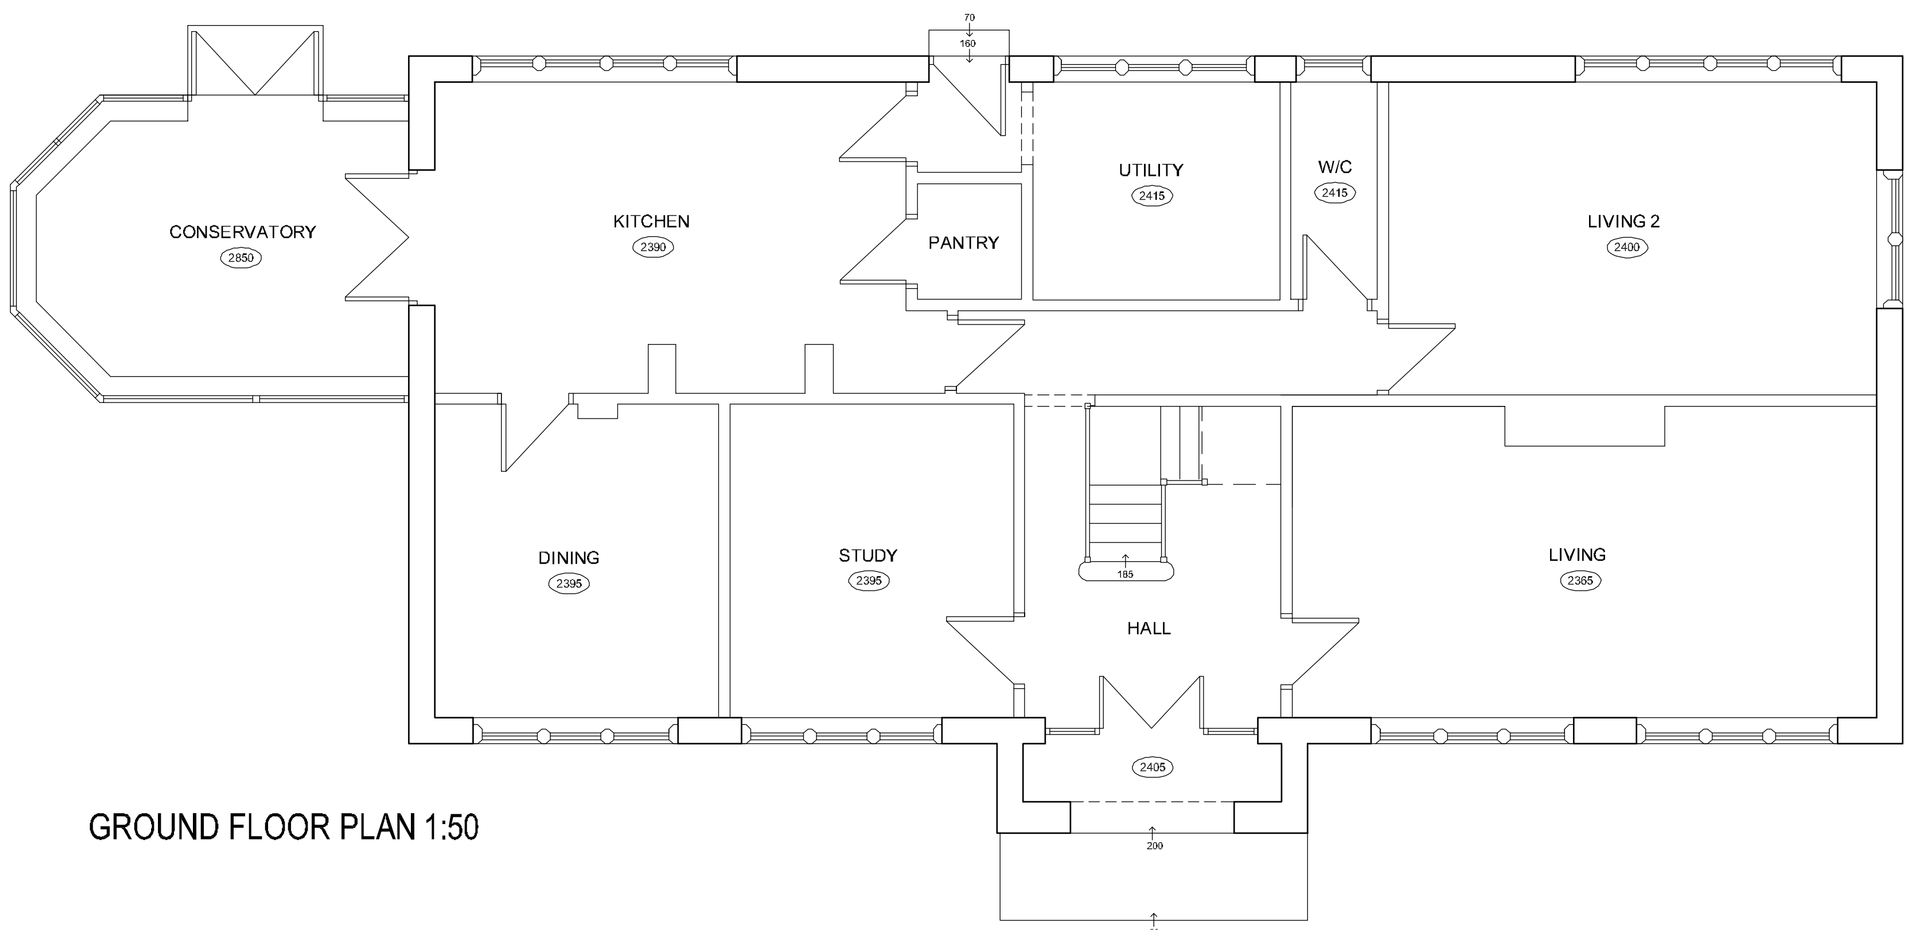

GROUND FLOOR PLAN 1:50

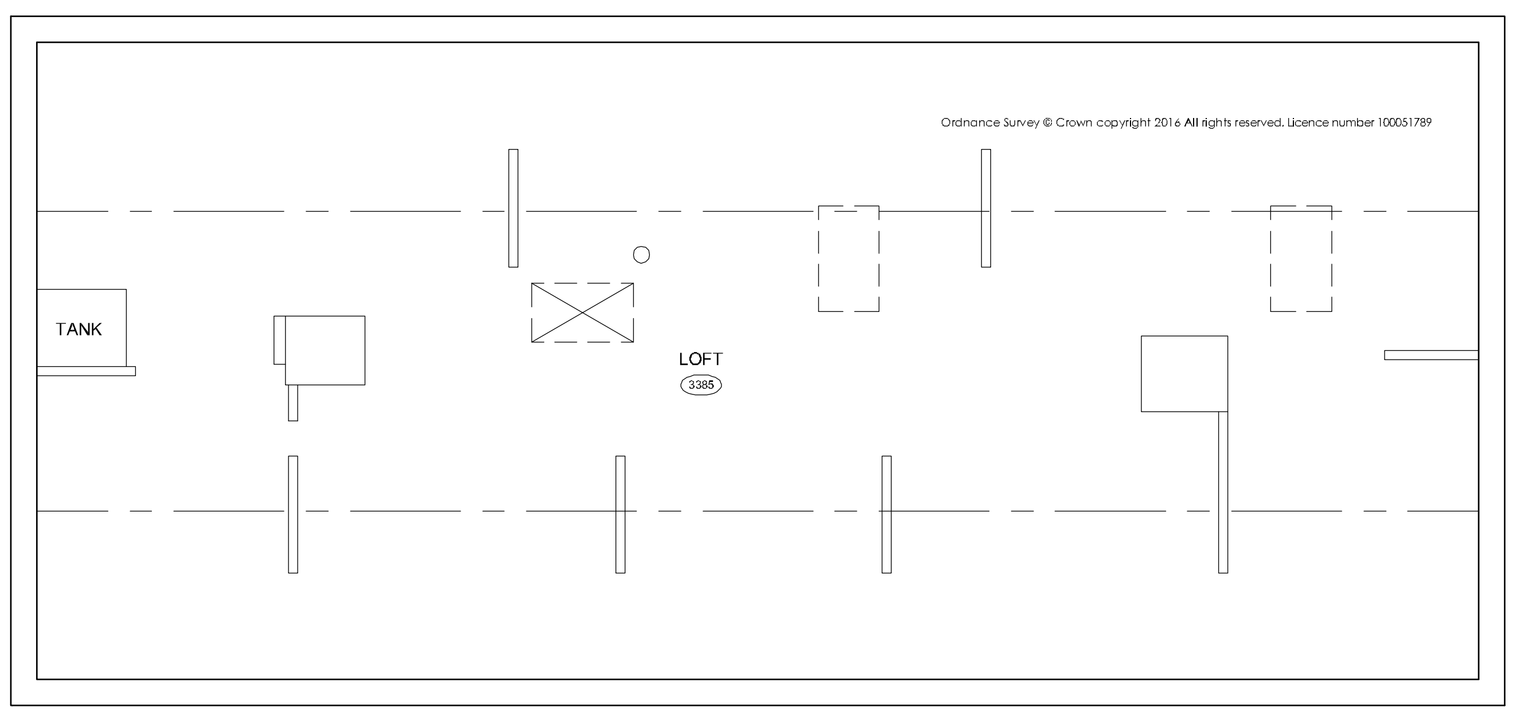

LOFT PLAN 1:50

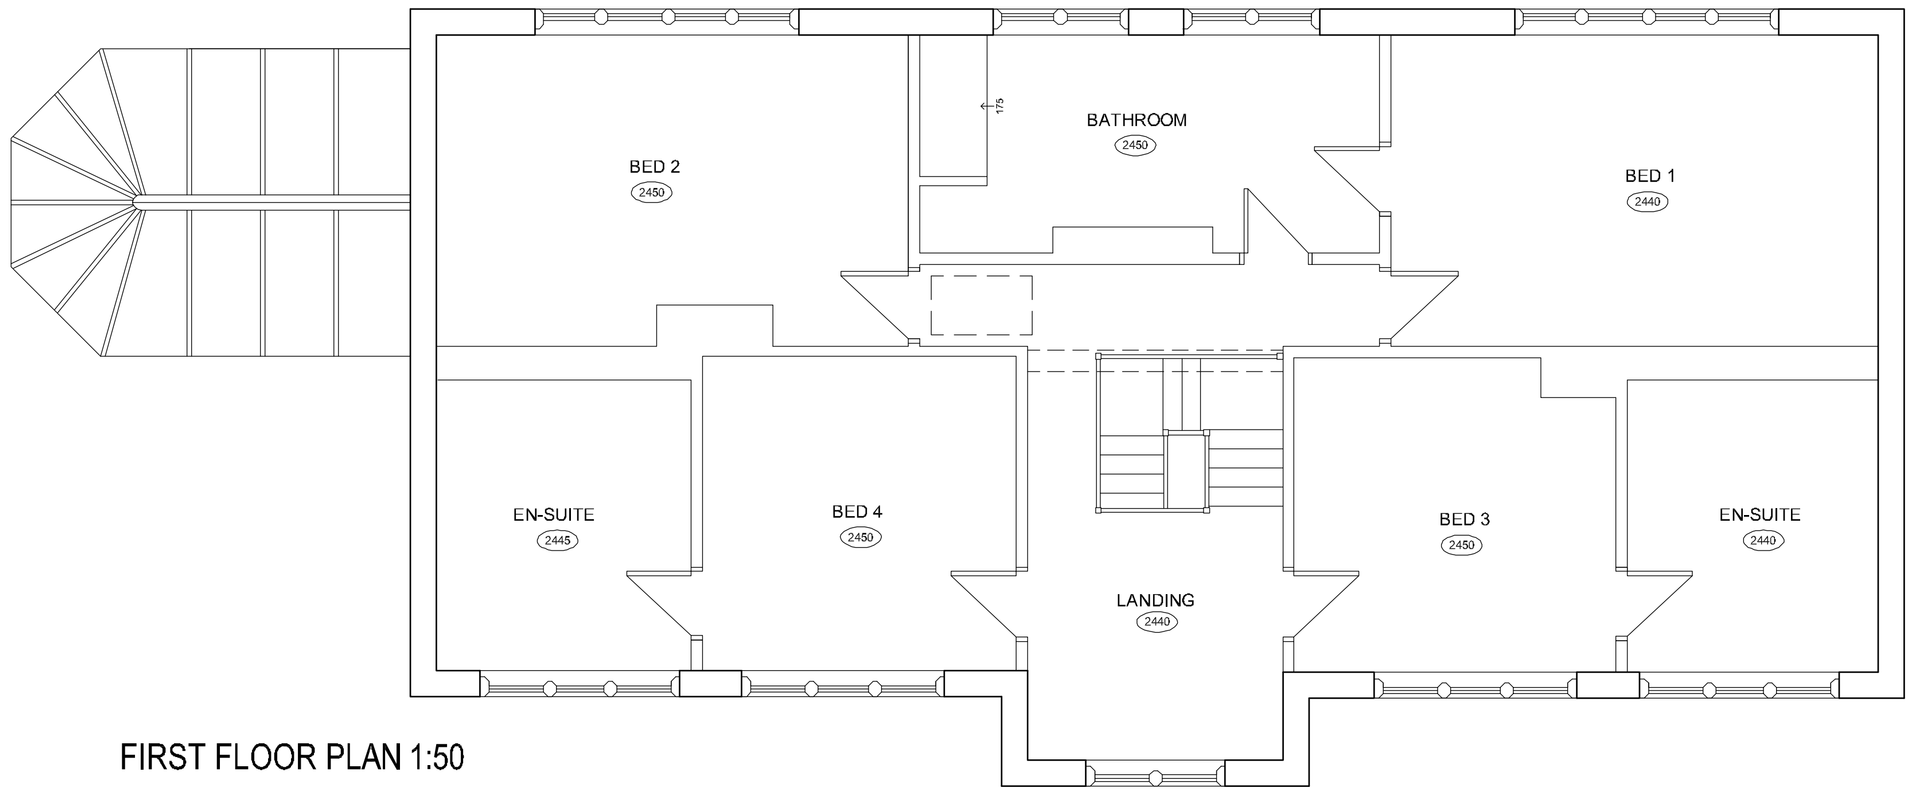

FIRST FLOOR PLAN 1:50



SITE LOCATION PLAN 1:1250

Hewitt&Carr Architects
A: 2-4 Cross Street I Cheadle I Staffordshire I ST10 1NP
T: 01538 756888
E: enquiries@hcarchitects.co.uk
W: www.hcarchitects.co.uk

Client
Mr Mike Clarke

Project
Loft Conversion with Internal Alteraions
Ellastone House, Winkhill, Leek, ST13 7QY

Title
Plans, site location plan

Status
Survey

Date May 2016 Drawn JOS

Scale @A1 1:50 Checked

Project No 00520 Drawing No. AL(0)01 Rev

File Ref: HC\REF