

Copyright of this drawing is vested in the Architect and it must not be copied or reproduced without consent. Figured dimensions only are to be taken from this drawing. All contractors must visit the site and be responsible for taking and checking all dimensions relative to their work. Hewitt&Carr Architects Ltd are to be advised of any variation between drawings and site conditions.
DO NOT SCALE OFF THIS DRAWING.....IF IN DOUBT ASK

Rev.	Drawn	Comments	Date

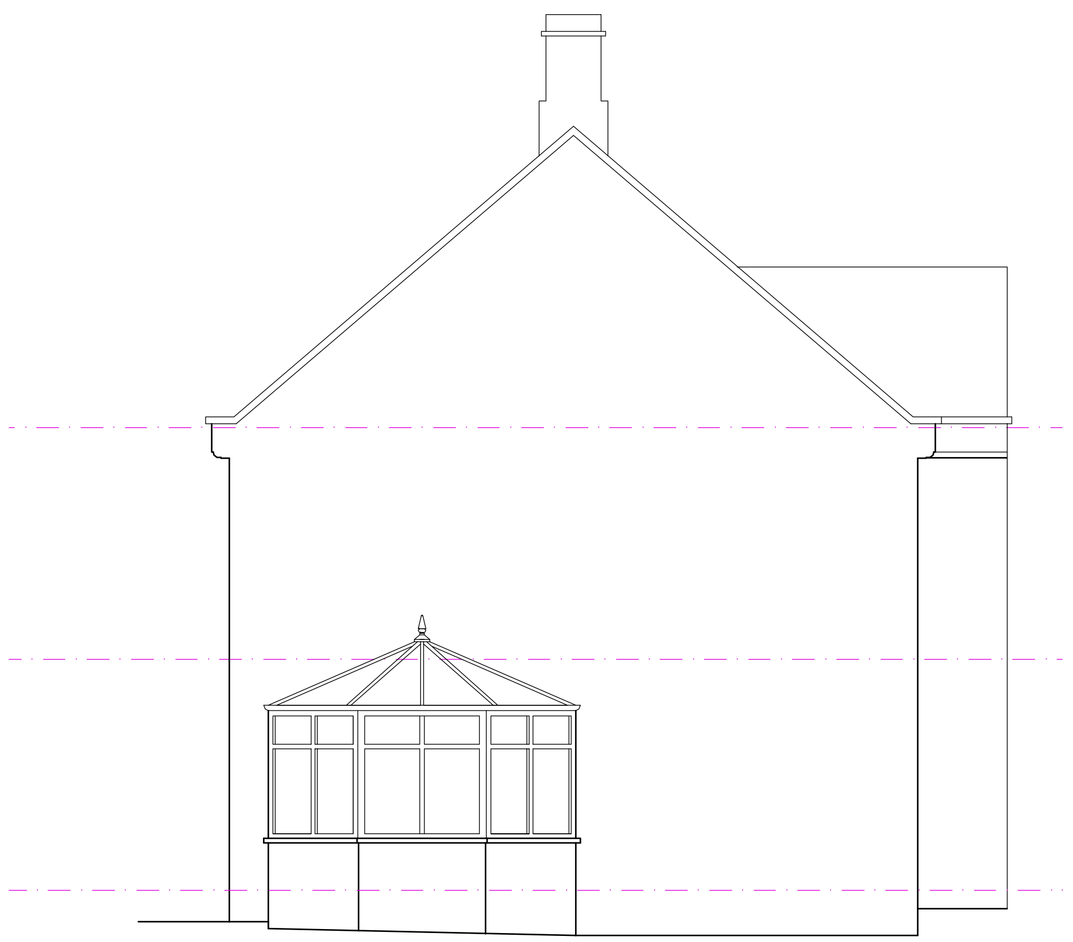


SIDE ELEVATION 1:50

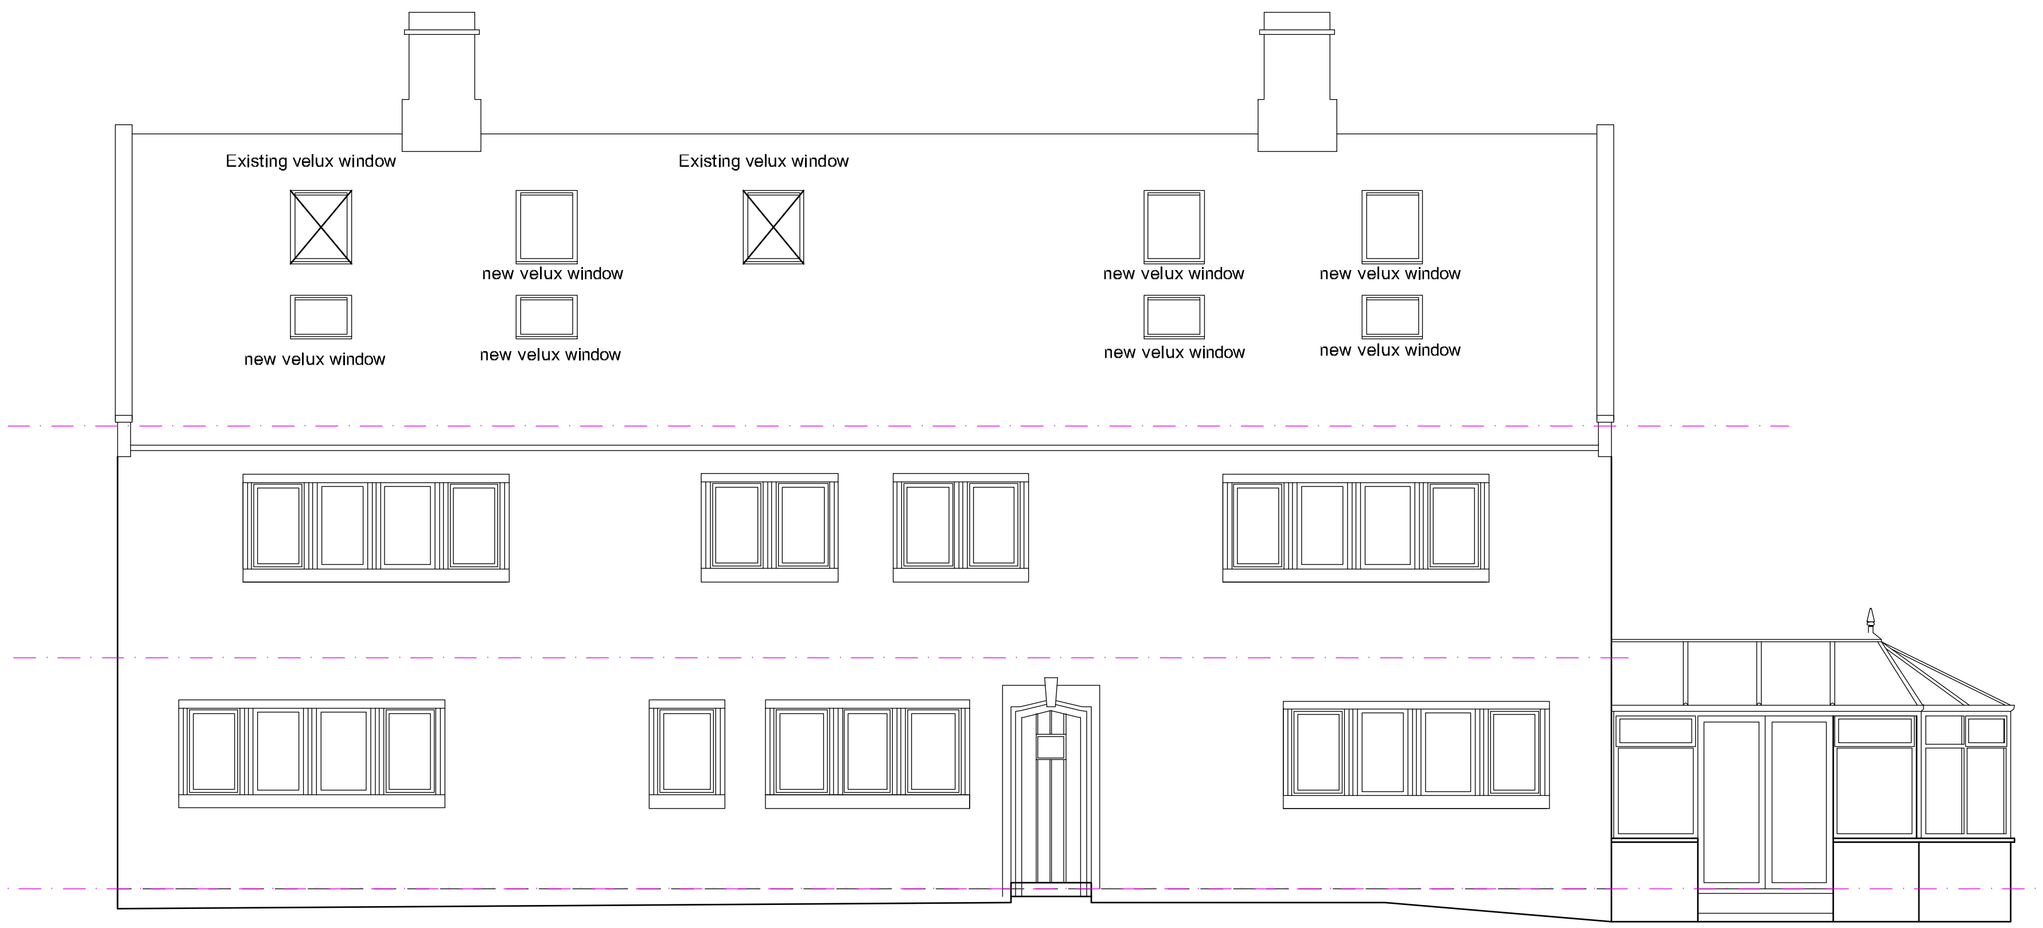

REAR ELEVATION 1:50



FRONT ELEVATION 1:50

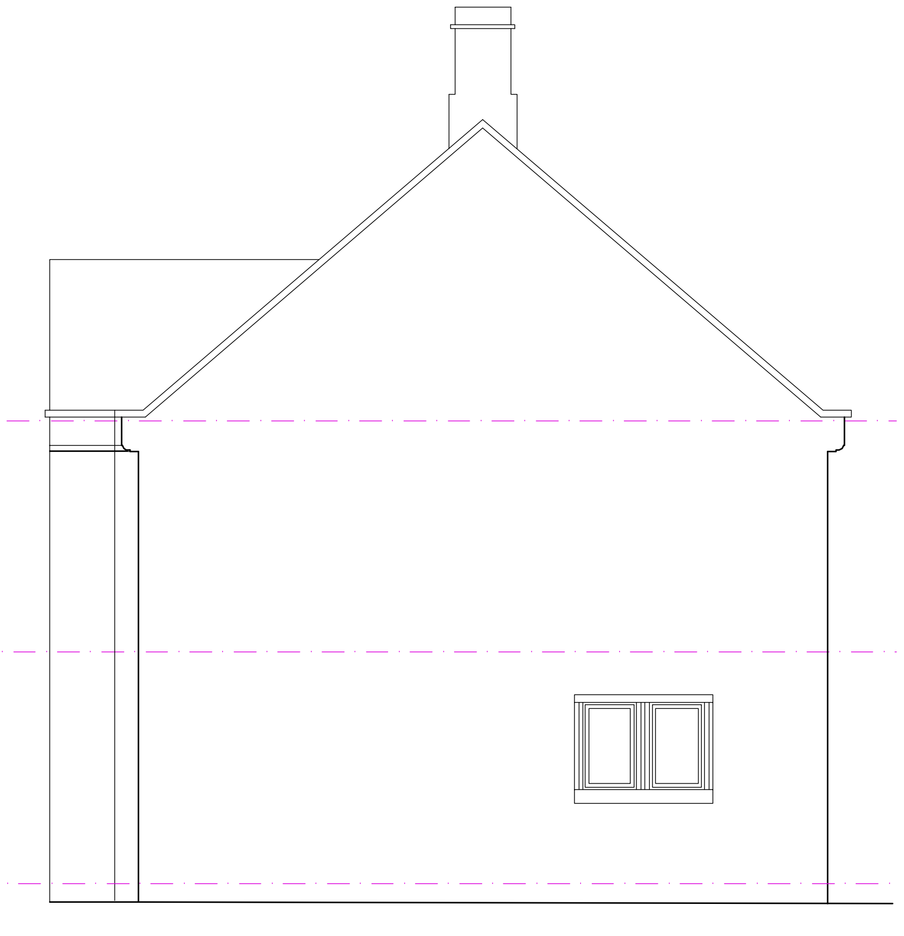

SIDE ELEVATION 1:50

Hewitt&Carr Architects
A: 2-4 Cross Street I Cheadle I Staffordshire I ST10 1NP
T: 01538 756888
E: enquiries@hcarchitects.co.uk
W: www.hcarchitects.co.uk

Client
Mr Mike Clarke

Project
Loft Conversion with Internal Alterations
Ellastone House, Winkhill, Leek, ST13 7QY

Title
Elevations

Status
SCHEME

Date May 2016 Drawn MJC

Scale @A1 1:50 Checked

Project No Drawing No. Rev
00520 AL(0)12

File Ref: H:\.dgn