
Ordnance Survey © Crown copyright 2016 All rights reserved. Licence number 100051789

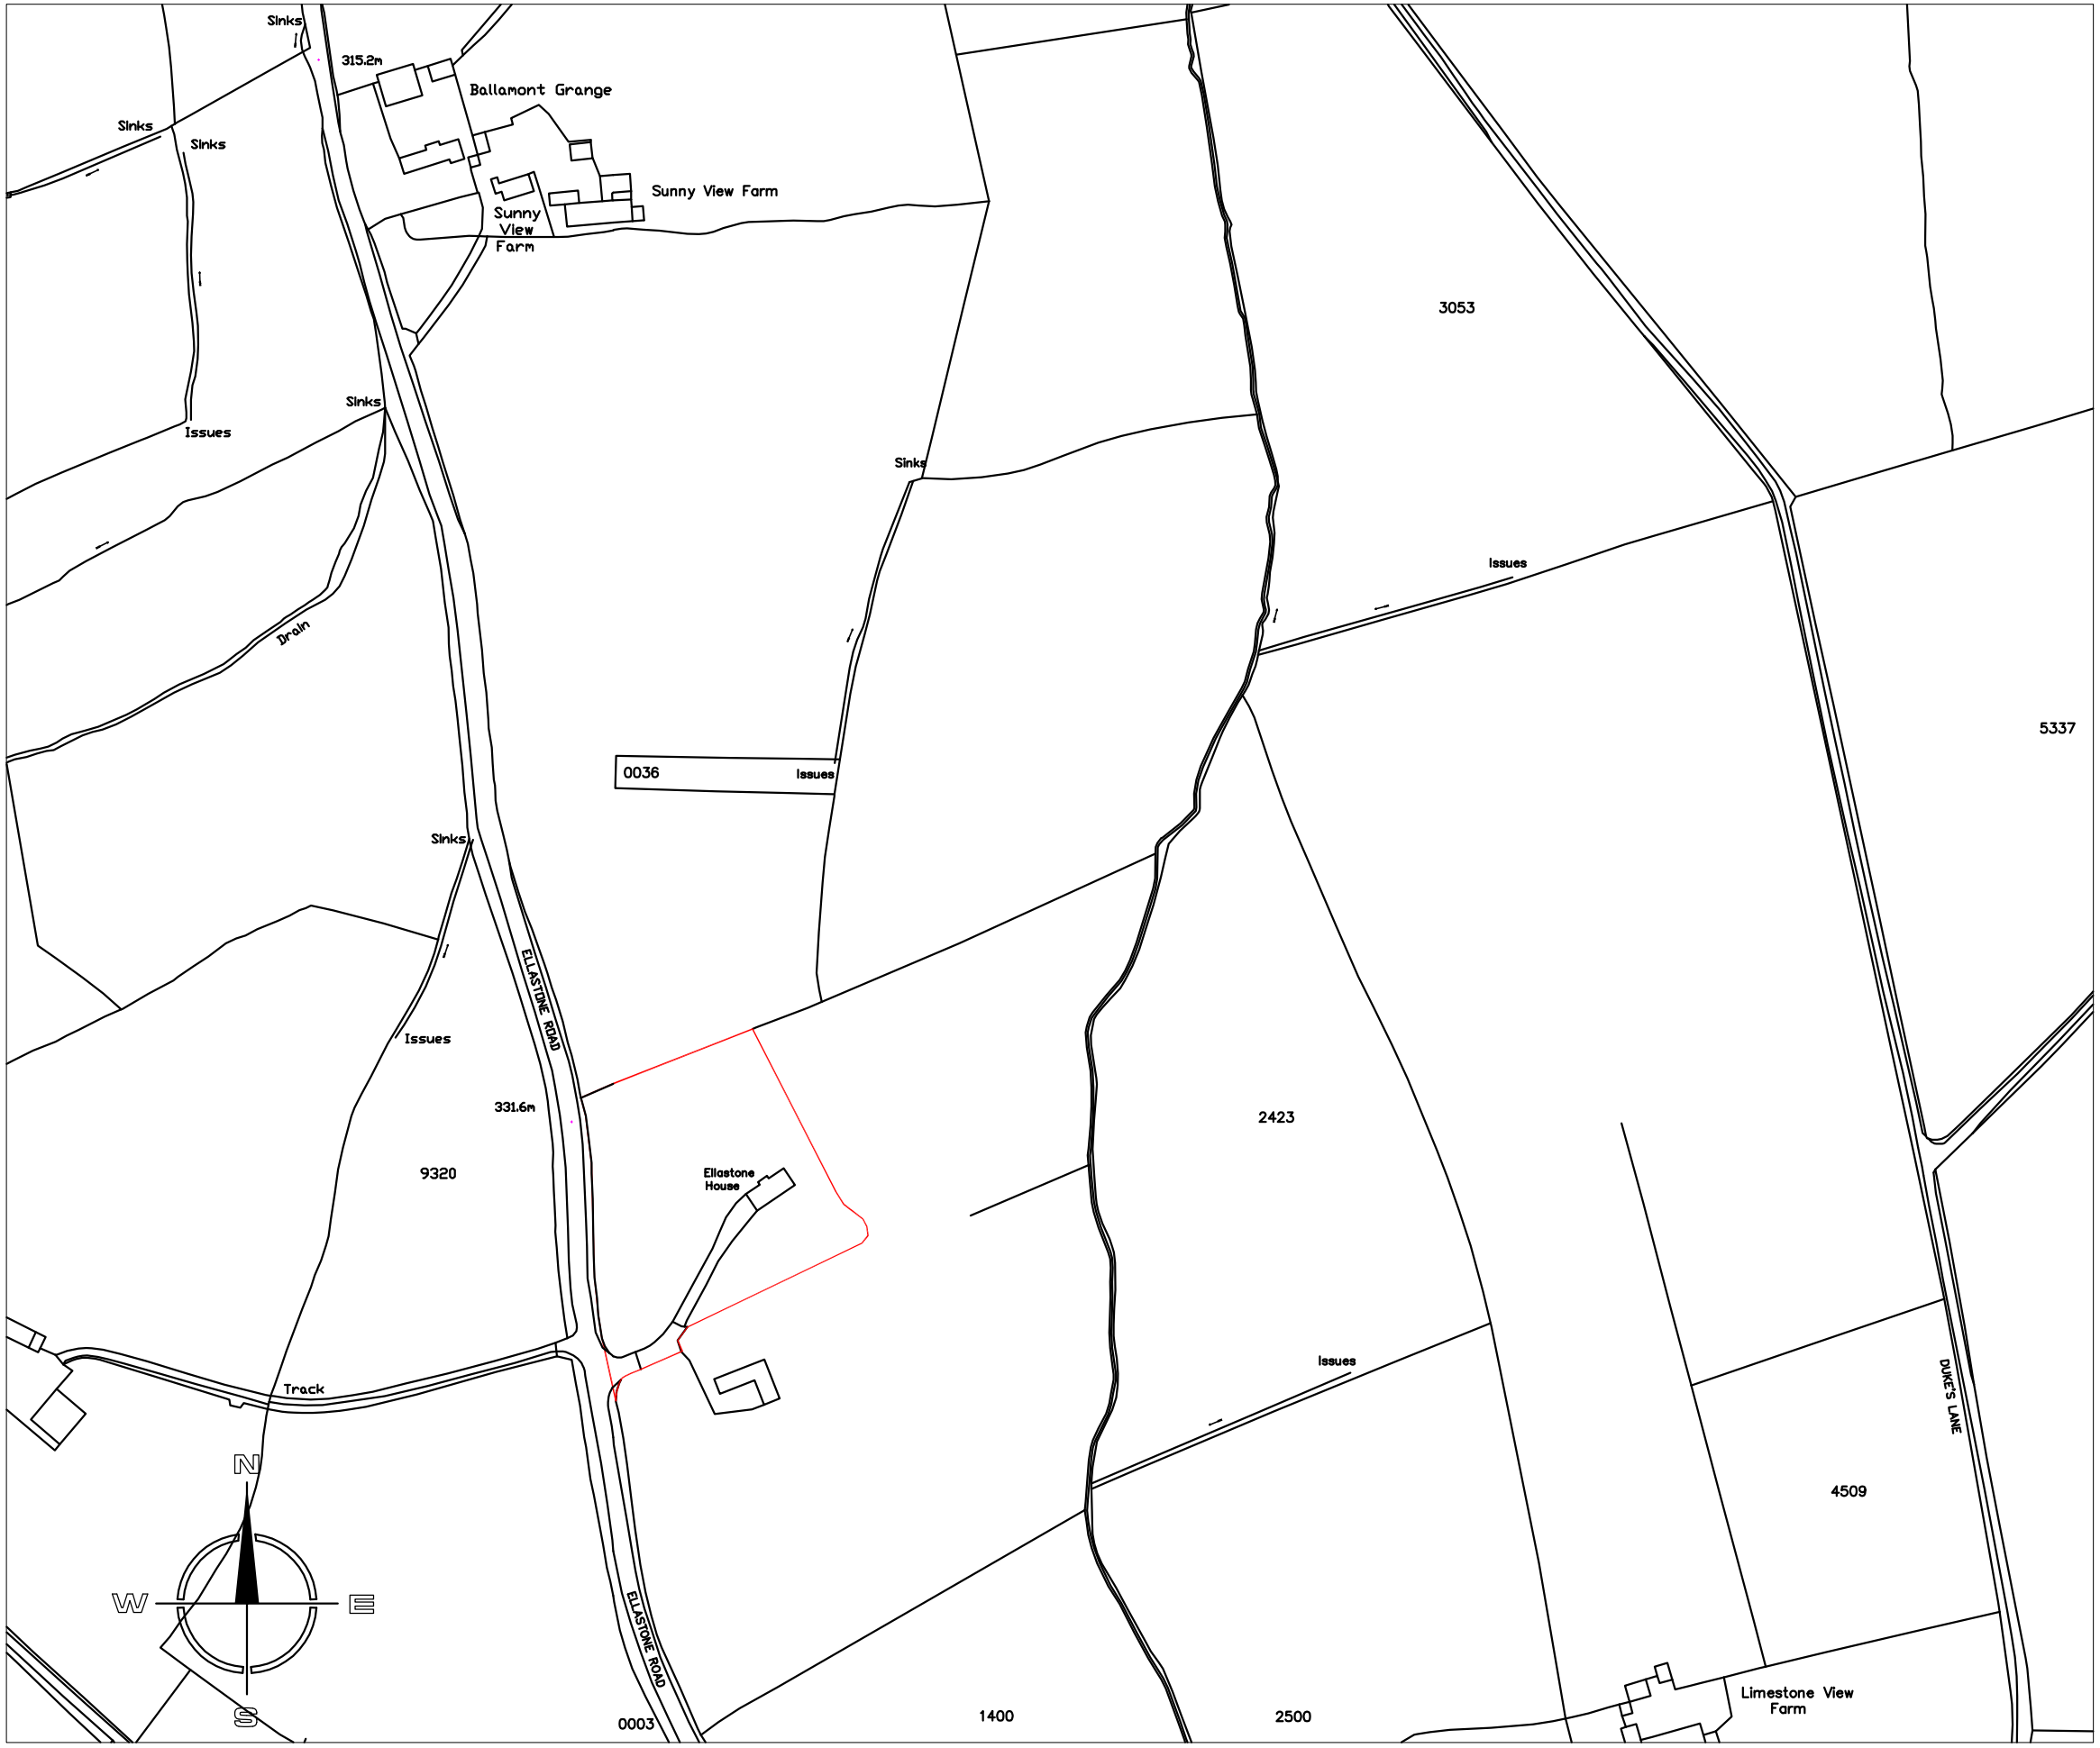

SITE LOCATION PLAN 1:2500

Copyright of this drawing is vested in the Architect and it must not be copied or reproduced without consent. Figured dimensions only are to be taken from this drawing. All contractors must visit the site and be responsible for taking and checking all dimensions relative to their work. Hewitt&Carr Architects Ltd are to be advised of any variation between drawings and site conditions.
DO NOT SCALE OFF THIS DRAWING.....IF IN DOUBT ASK

Rev.	Drawn	Comments	Date

Hewitt&Carr Architects
A: 2-4 Cross Street | Cheadle | Staffordshire | ST10 1NP
T: 01538 756888
E: enquiries@hcarchitects.co.uk
W: www.hcarchitects.co.uk

Client
Mr Mike Clarke

Project
Loft Conversion with Internal Alterations
Ellastone House, Winkhill, Leek, ST13 7QY

Title
Location Plan

PLANNING

Status
Planning

Date July 16 Drawn AS

Scale @A3 1:2500 Checked

Project No 00520 Drawing No. PL(0)01 Rev

File Ref: C:\