ANDREW WALLACE ARCHITECTS
+ INTERIOR DESIGNERS

The old bakery
Vicker grove, West didsbury
Manchester, M20 1LJ

www.andrewwallacearchitects.co.uk
e: info@awallacearchitects.co.uk

t: 0161 448 0483
f: 0161 445 1635

Job number
180

Drawing number
P.02LD.P000

Title
Proposed Site Plan

Scale
1:100 @ A3

Issue for
Stage 3 planning application

Date
24.05.16

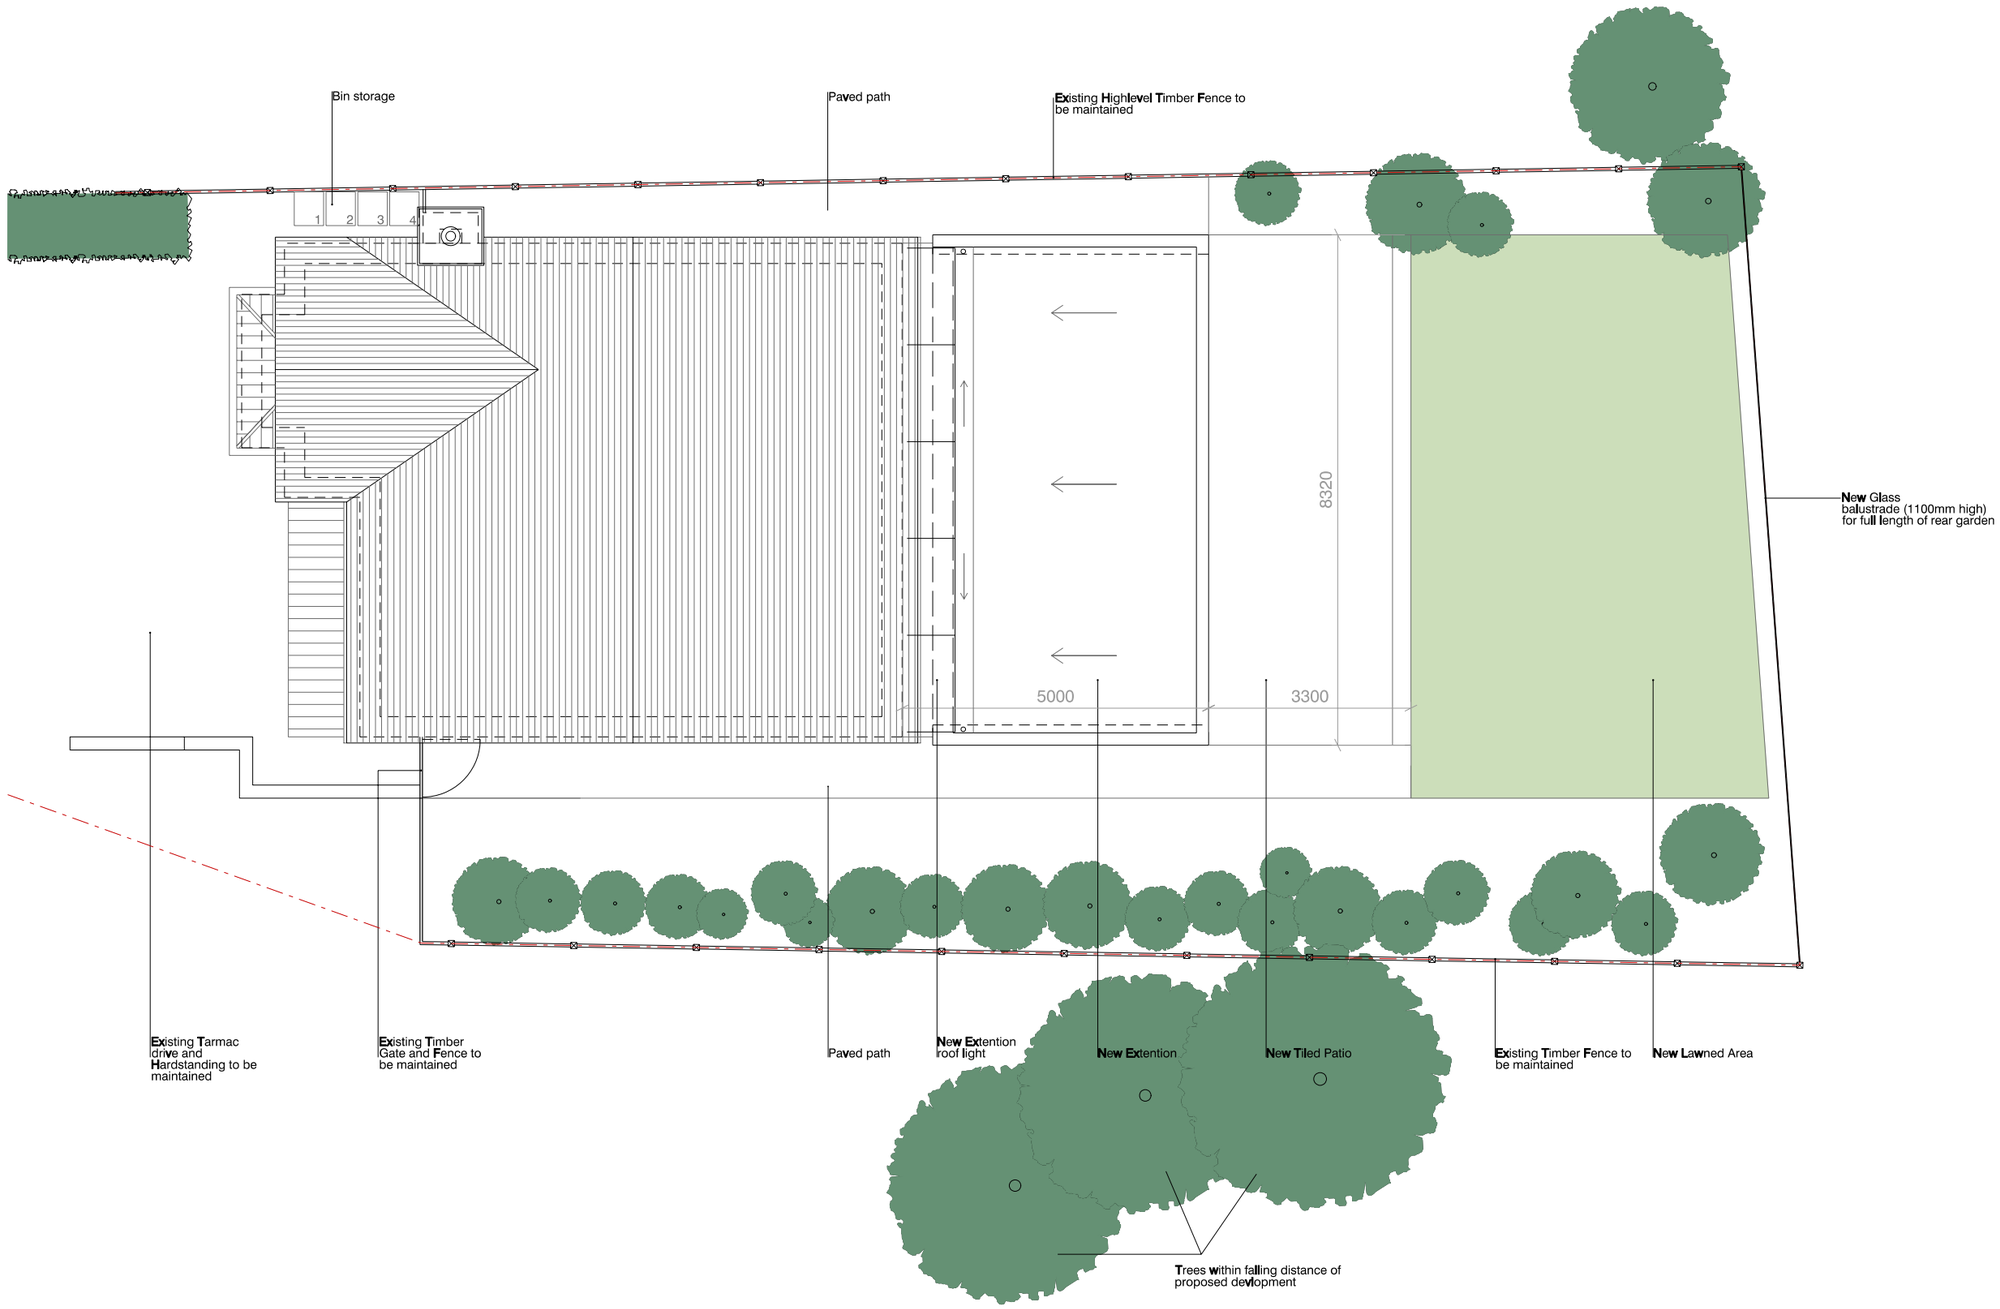

Rev/Date

N

Do not scale
this design and drawing
is the copyright of
Andrew Wallace Architects
and Interior Designers and
may not be reproduced
in any form whatsoever
without his prior express
written consent

Proposed Site Plan

ANDREW WALLACE ARCHITECTS
+ INTERIOR DESIGNERS

The old bakery
Vicker grove, West didsbury
Manchester, M20 1LJ

www.andrewwallacearchitects.co.uk
e: info@awallacearchitects.co.uk

t: 0161 448 0483
f: 0161 445 1635

Job number
180

Drawing number
P.03GA.P000

Title
Proposed Ground Floor Plan

Scale
1:100 @ A3

Issue for
Stage 3 planning application

Date
24.05.16

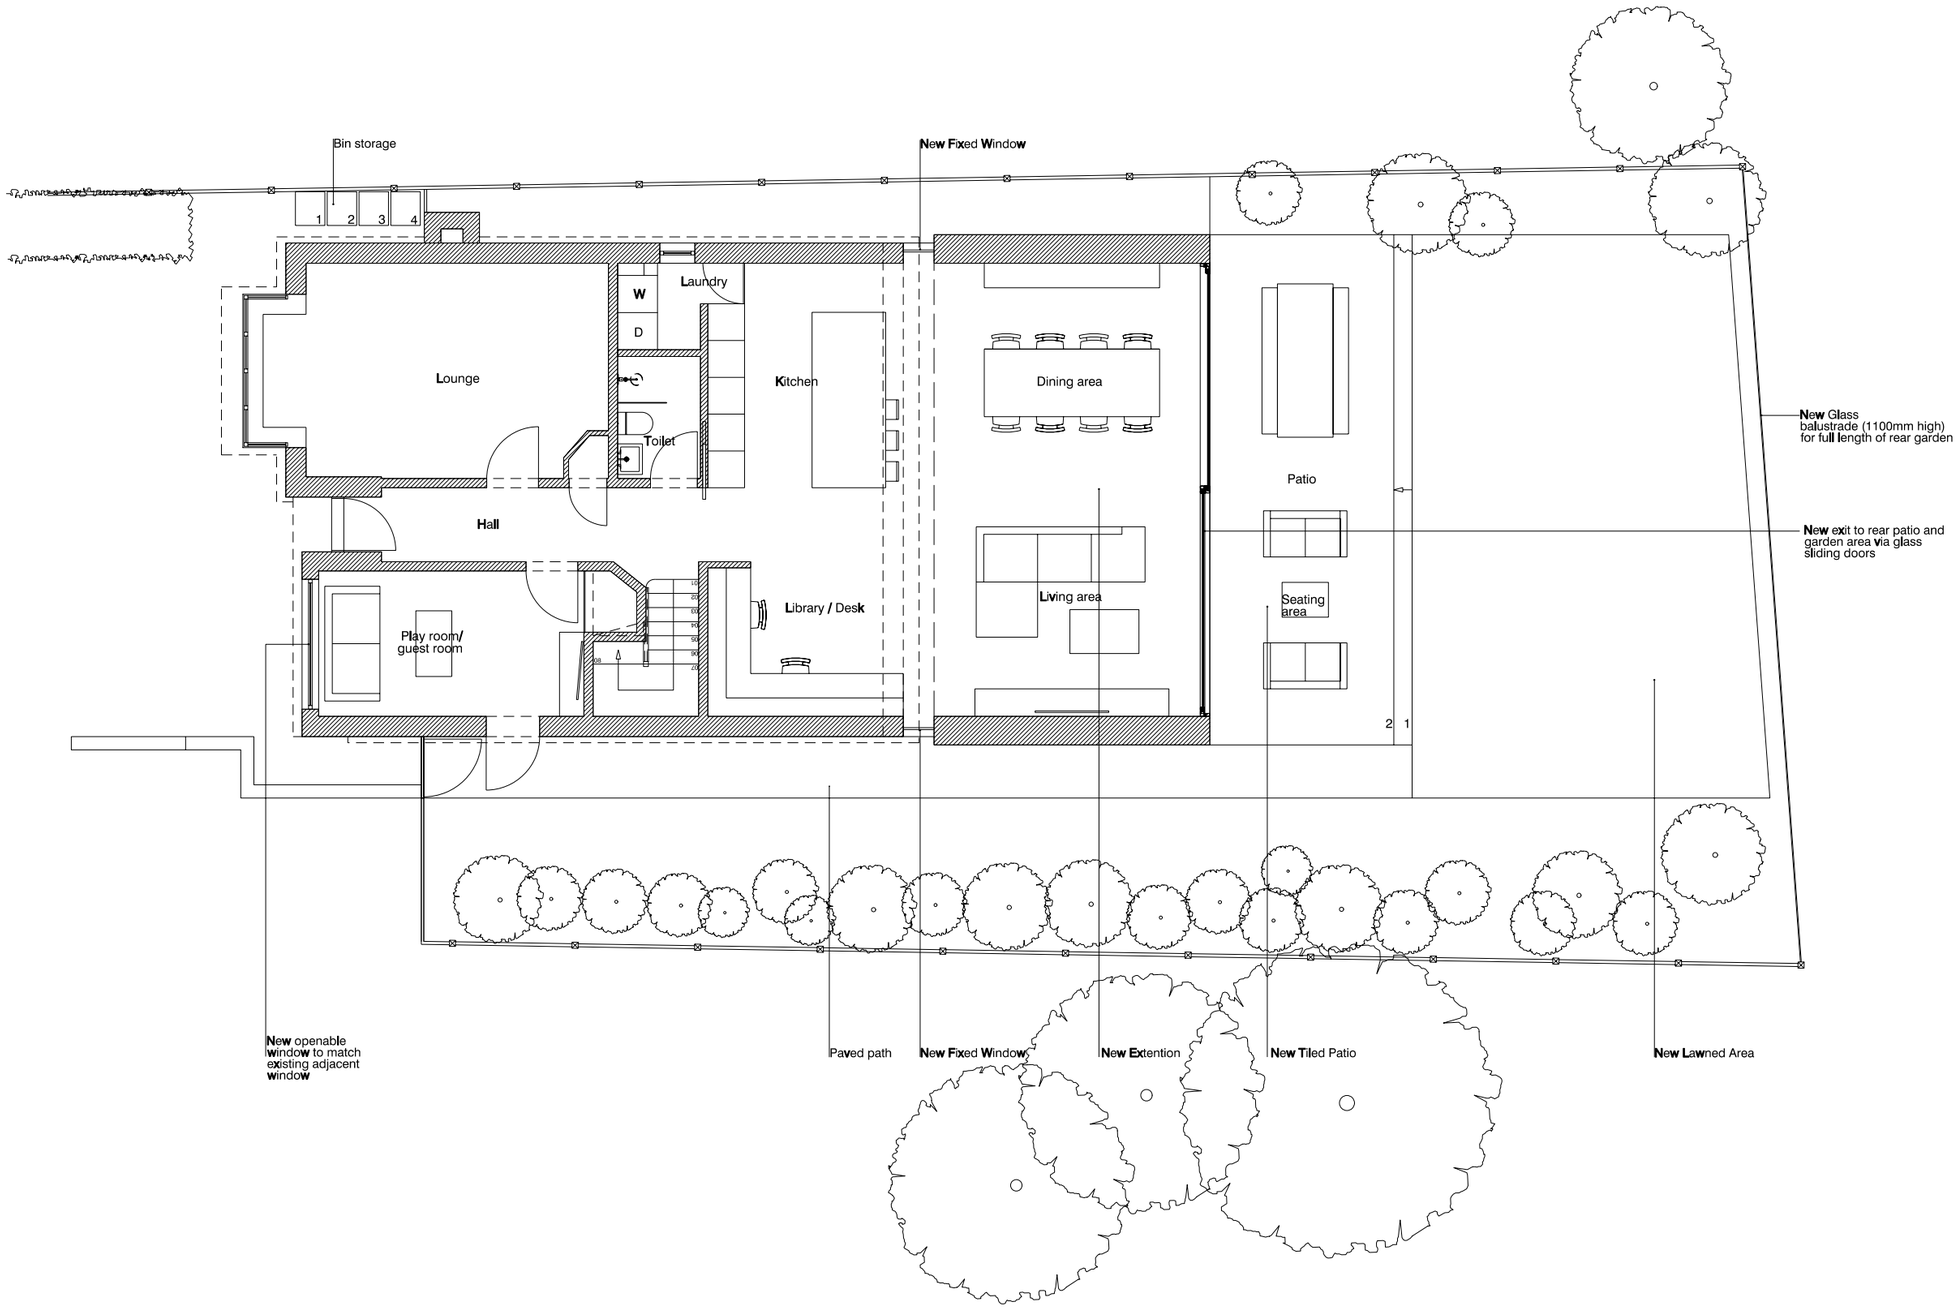

Rev/Date

N

Proposed Ground Floor Plan

Do not scale
this design and drawing
is the copyright of
Andrew Wallace Architects
and Interior Designers and
may not be reproduced
in any form whatsoever
without his prior express
written consent

ANDREW WALLACE ARCHITECTS
+ INTERIOR DESIGNERS

The old bakery
Vicker grove, West didsbury
Manchester, M20 1LJ

www.andrewwallacearchitects.co.uk
e: info@awallacearchitects.co.uk

t: 0161 448 0483
f: 0161 445 1635

Job number
180

Drawing number
P.03GA.P001

Title
Proposed First Floor Plan

Scale
1:100 @ A3

Issue for
Stage 3 planning application

Date
24.05.16

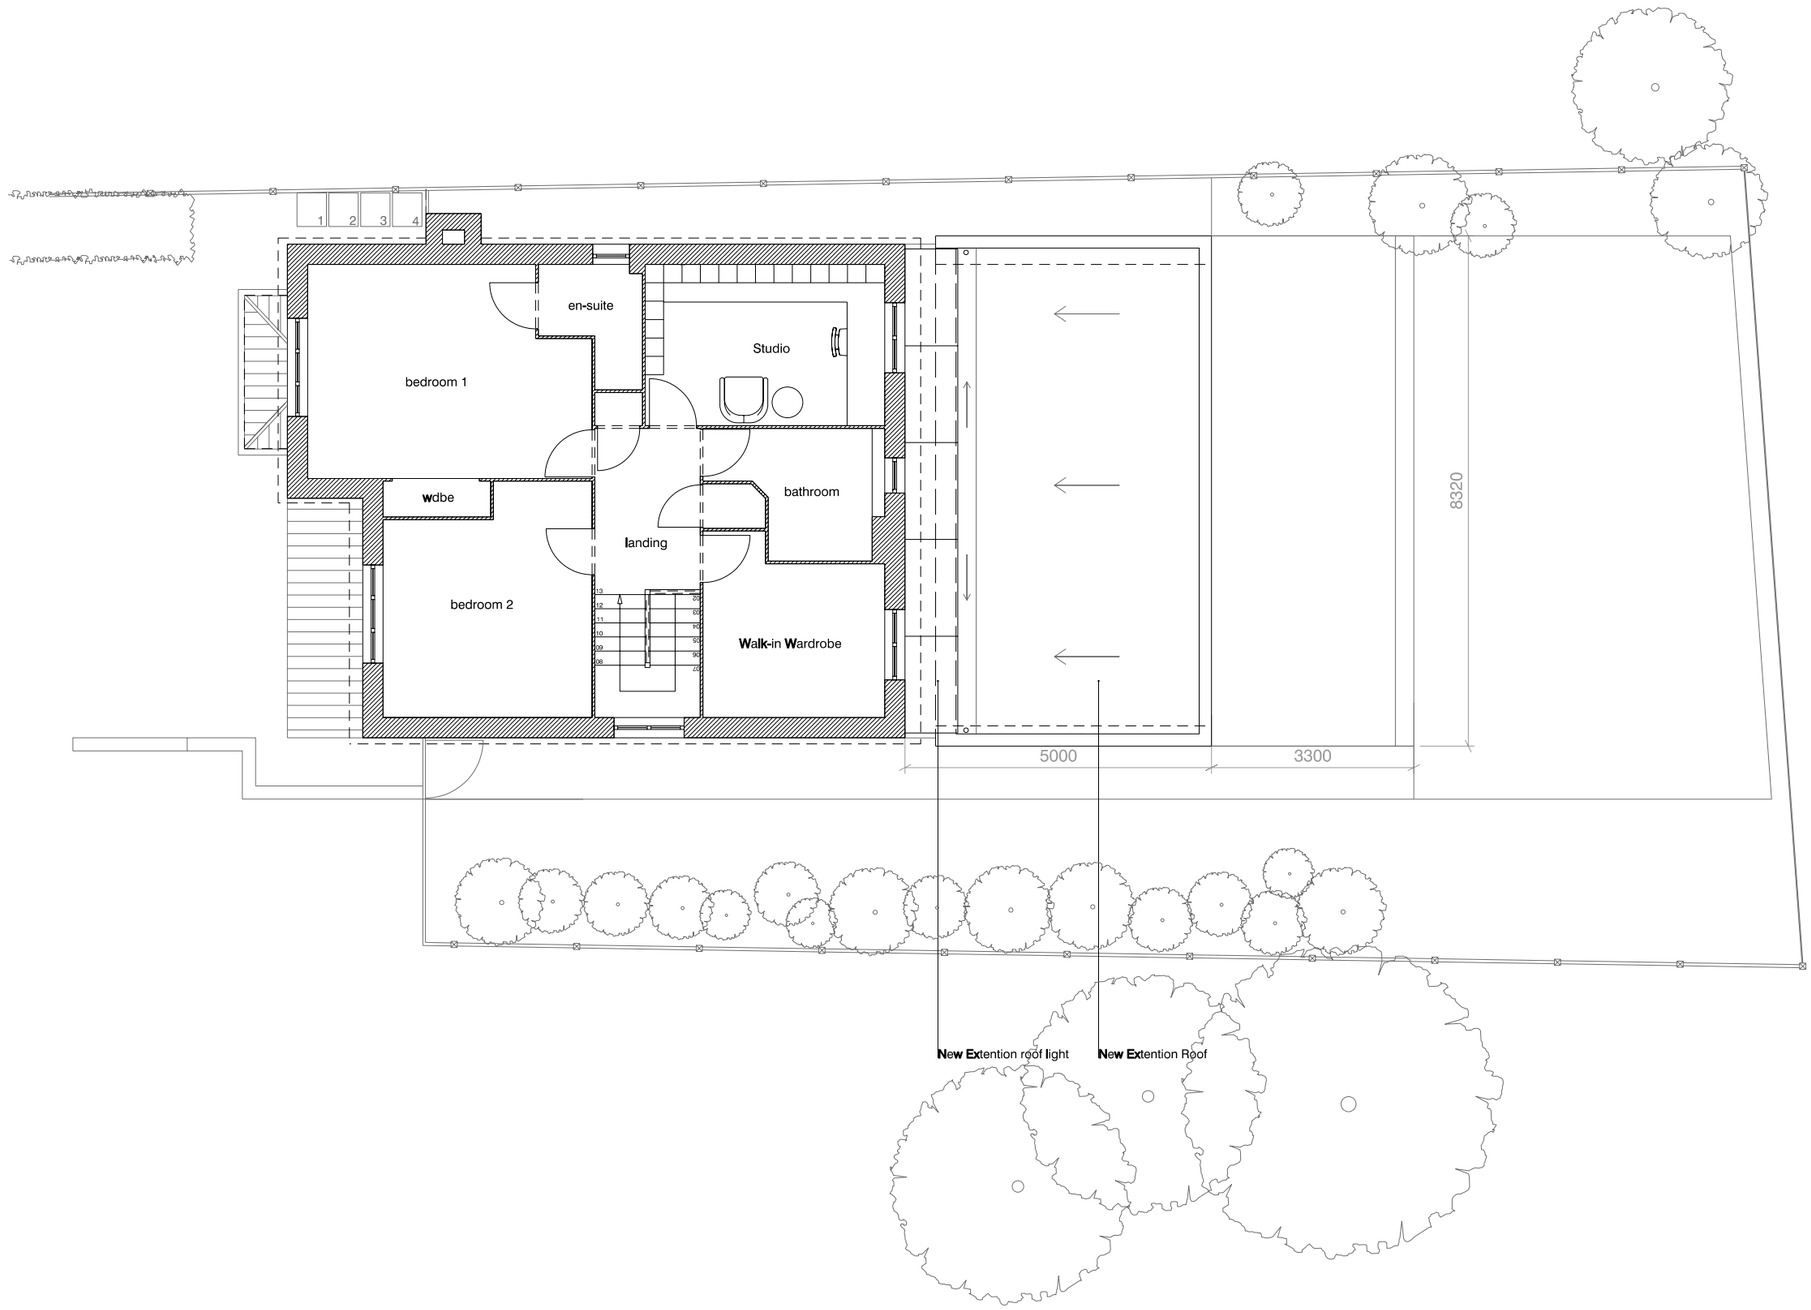

Rev/Date

N

Do not scale
this design and drawing
is the copyright of
Andrew Wallace Architects
and Interior Designers and
may not be reproduced
in any form whatsoever
without his prior express
written consent

Proposed First Floor Plan

ANDREW WALLACE ARCHITECTS
+ INTERIOR DESIGNERS

The old bakery
Vicker grove, West didsbury
Manchester, M20 1LJ

www.andrewwallacearchitects.co.uk
e: info@awallacearchitects.co.uk

t: 0161 448 0483
f: 0161 445 1635

Job number
180

Drawing number
P.03GA.E001

Title
Proposed South Elevation

Scale
1:100 @ A3

Issue for
Stage 3 planning application

Date
24.05.16

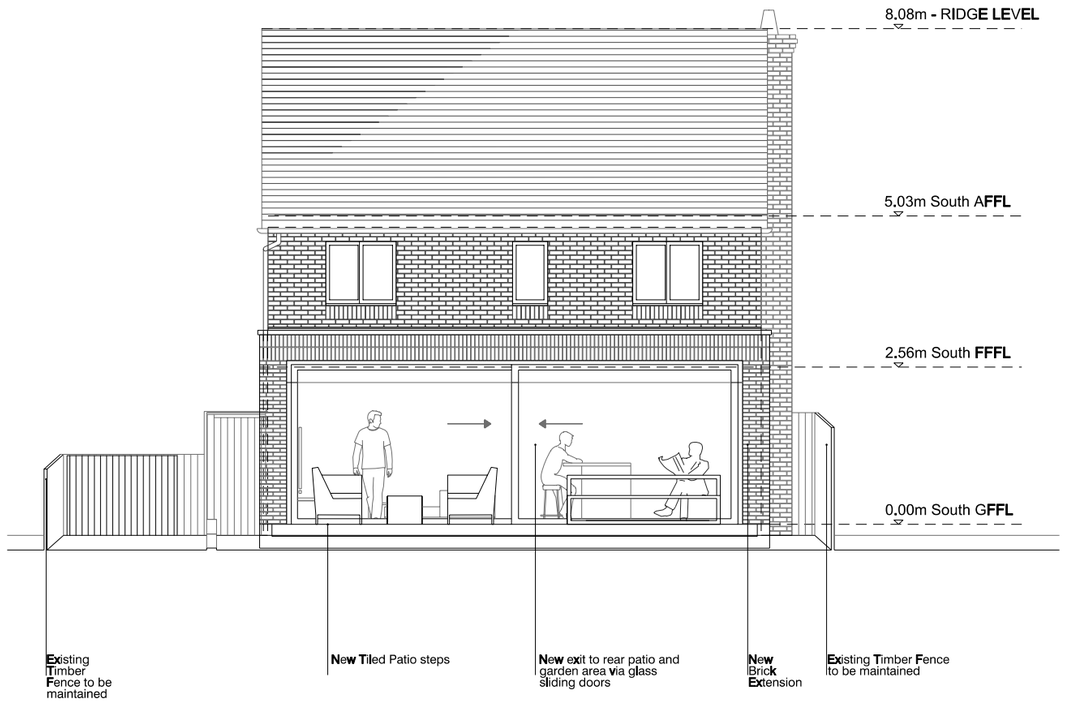

Rev/Date

Proposed South Elevation

Do not scale
this design and drawing
is the copyright of
Andrew Wallace Architects
and Interior Designers and
may not be reproduced
in any form whatsoever
without his prior express
written consent

ANDREW WALLACE ARCHITECTS
+ INTERIOR DESIGNERS

The old bakery
Vicker grove, West didsbury
Manchester, M20 1LJ

www.andrewwallacearchitects.co.uk
e: info@awallacearchitects.co.uk

t: 0161 448 0483
f: 0161 445 1635

Job number
180

Drawing number
P.03GA.E002

Title
Proposed West Elevation

Scale
1:100 @ A3

Issue for
Stage 3 planning application

Date
24.05.16



Rev/Date

Do not scale
this design and drawing
is the copyright of
Andrew Wallace Architects
and Interior Designers and
may not be reproduced
in any form whatsoever
without his prior express
written consent

Proposed West Elevation

ANDREW WALLACE ARCHITECTS
+ INTERIOR DESIGNERS

The old bakery
Vicker grove, West didsbury
Manchester, M20 1LJ

www.andrewwallacearchitects.co.uk
e: info@awallacearchitects.co.uk

t: 0161 448 0483
f: 0161 445 1635

Job number
180

Drawing number
P.03GA.E003

Title
Proposed East Elevation

Scale
1:100 @ A3

Issue for
Stage 3 planning application

Date
24.05.16

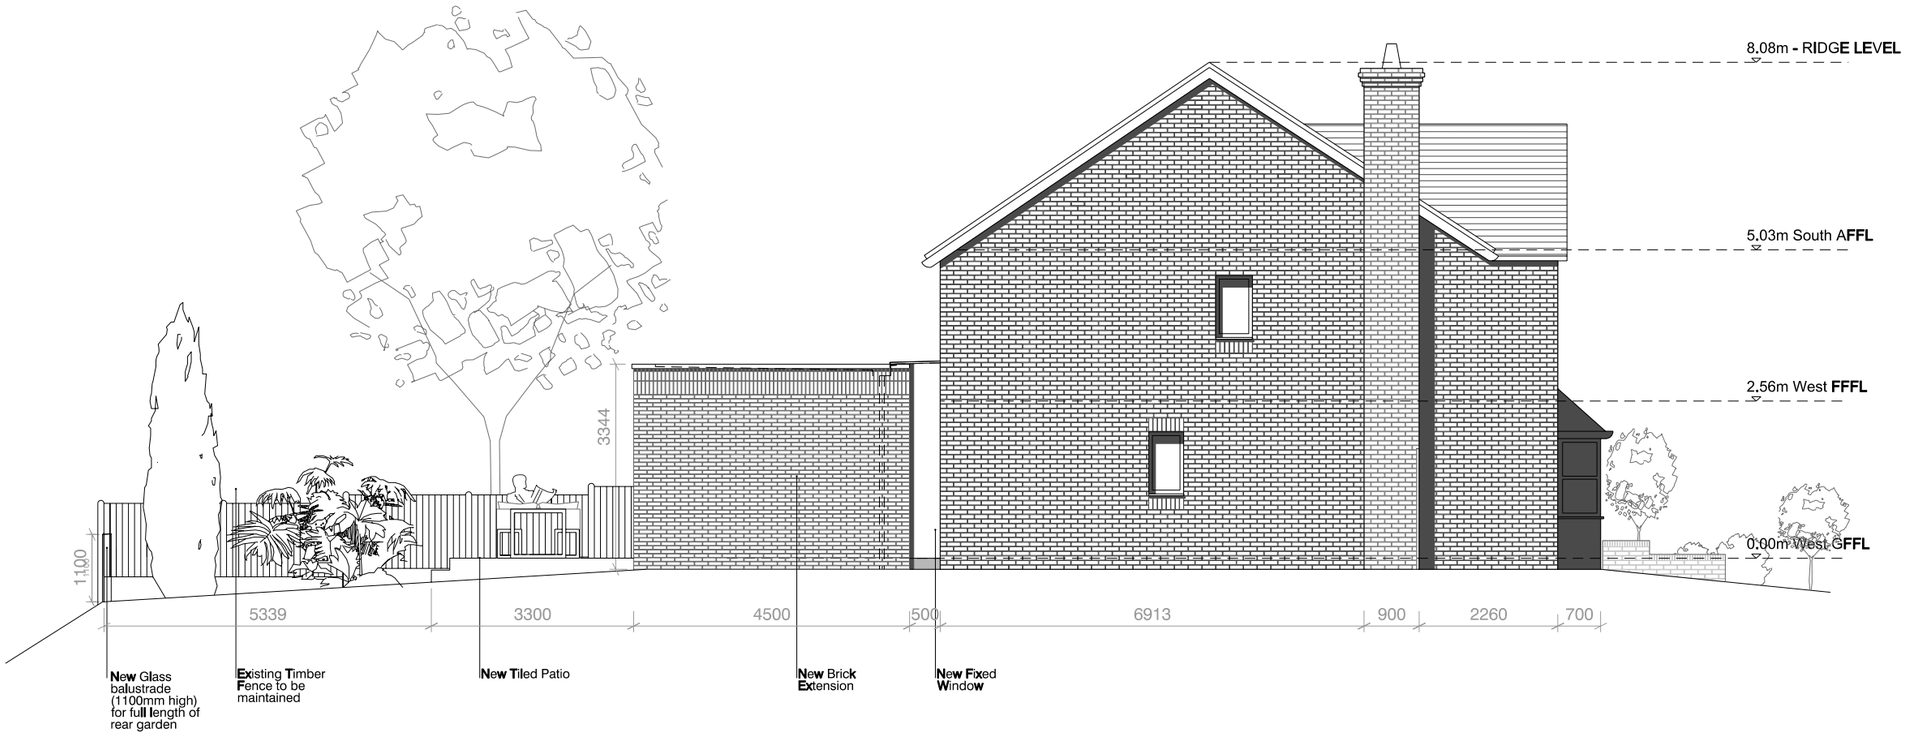

Rev/Date

Proposed East Elevation

Do not scale
this design and drawing
is the copyright of
Andrew Wallace Architects
and Interior Designers and
may not be reproduced
in any form whatsoever
without his prior express
written consent

ANDREW WALLACE ARCHITECTS
+ INTERIOR DESIGNERS

The old bakery
Vicker grove, West didsbury
Manchester, M20 1LJ

www.andrewwallacearchitects.co.uk
e: info@awallacearchitects.co.uk

t: 0161 448 0483
f: 0161 445 1635

Job number
180

Drawing number
P.03GA.E004

Title
Proposed North Elevation

Scale
1:100 @ A3

Issue for
Stage 3 planning application

Date
07.06.16

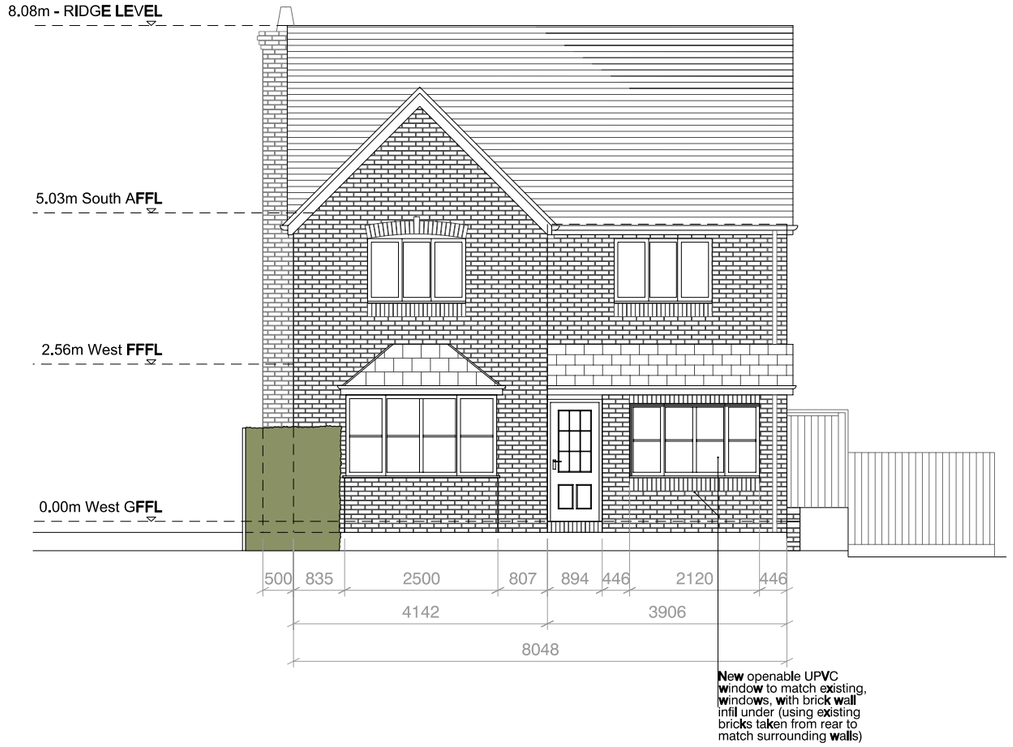

Rev/Date

Proposed North Elevation

Do not scale
this design and drawing
is the copyright of
Andrew Wallace Architects
and Interior Designers and
may not be reproduced
in any form whatsoever
without his prior express
written consent