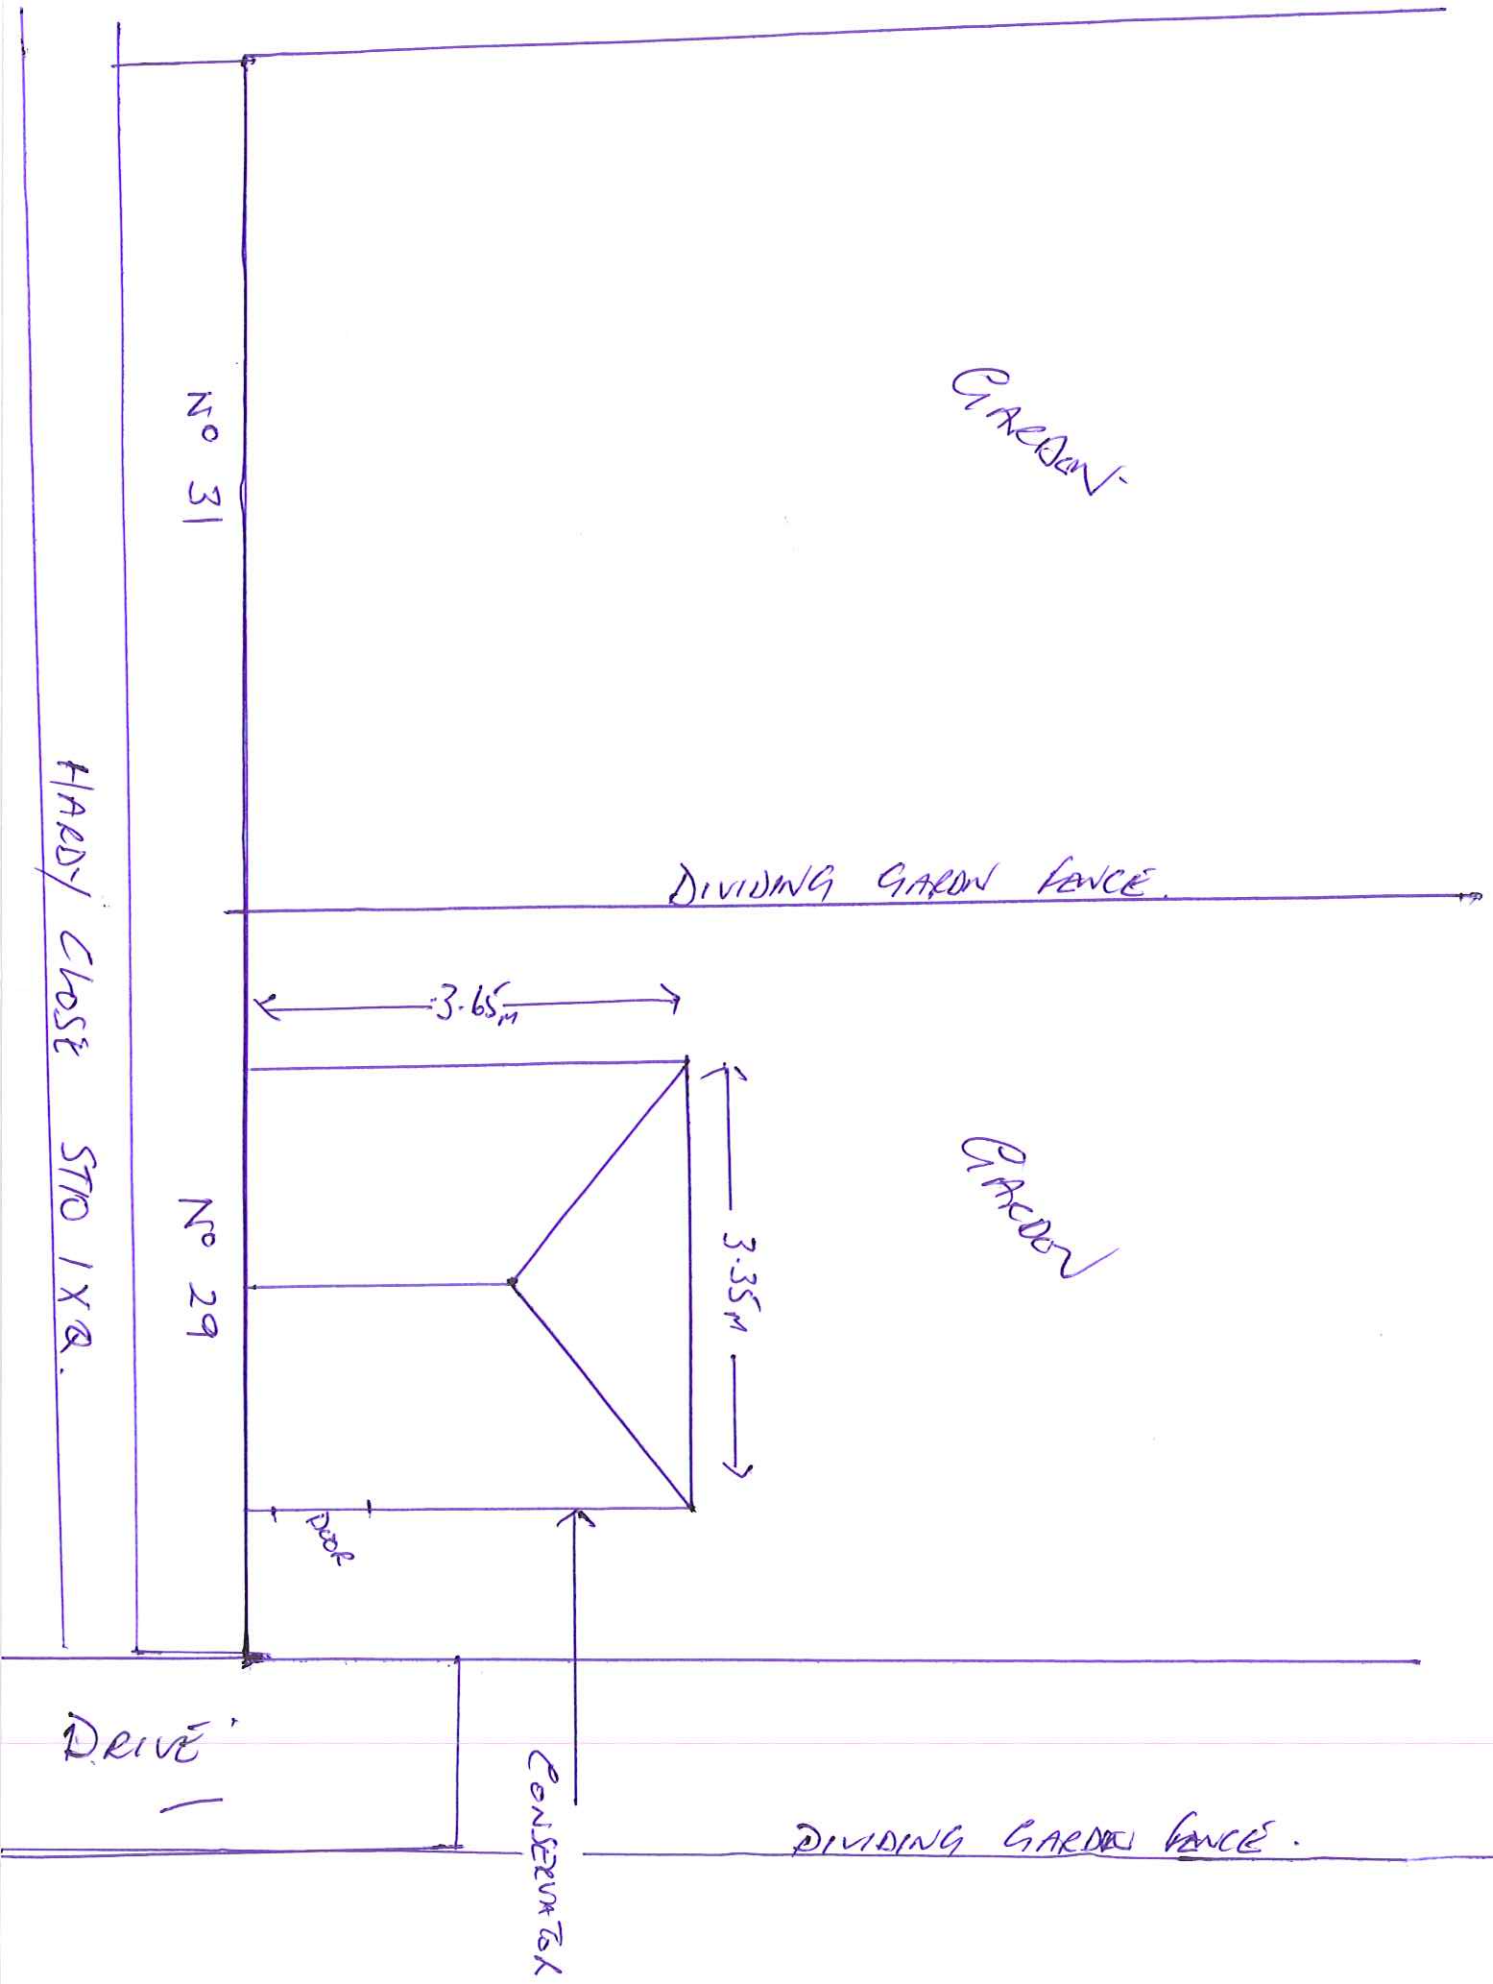

No 31
GARDEN
HARDY CLOSE STIO 1XQ.
DIVIDING GARDEN FENCE.
3.65m
3.35m
No 29
GARDEN
DOOR
DRIVE
CONSERVATORY
DIVIDING GARDEN FENCE.