



SITE PLAN (SCALE 1:500)


Ordnance Survey © Crown Copyright 2002 All rights reserved.
Licence number: 100049806

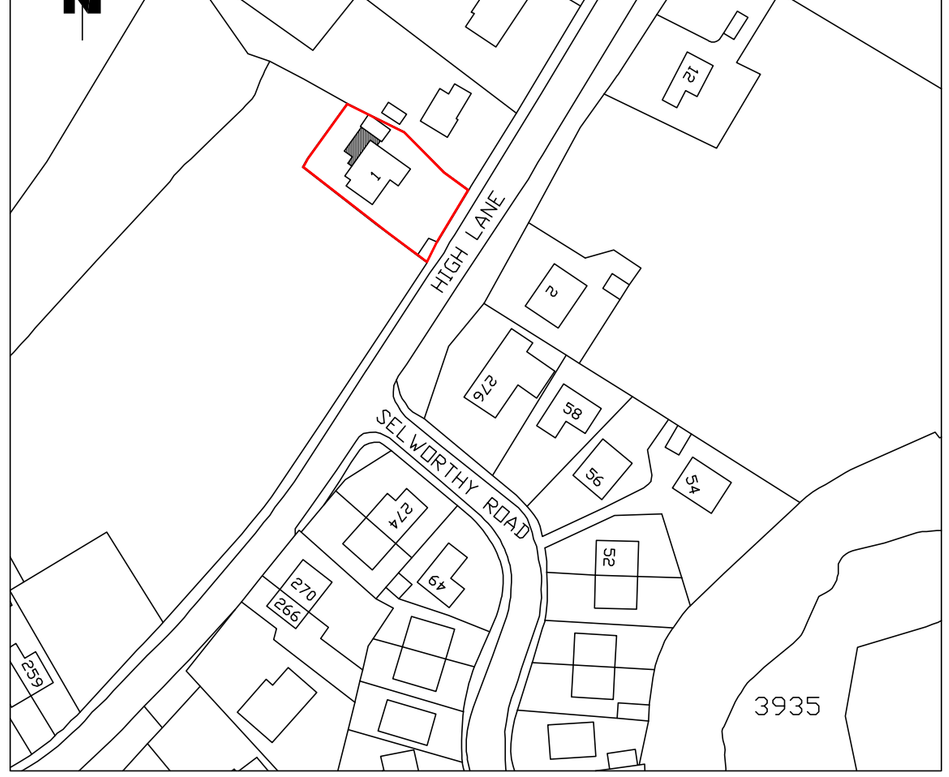


LOCATION PLAN (SCALE 1:1250)

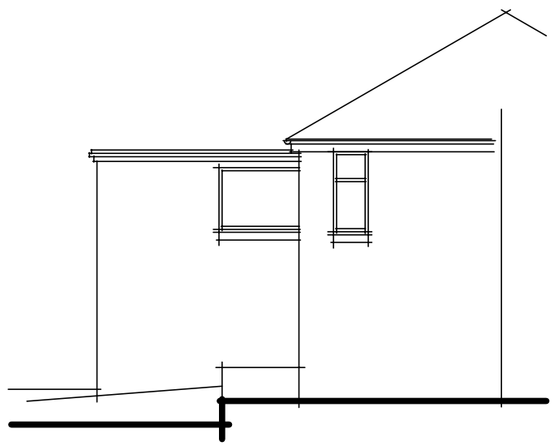


Existing Side Elevation

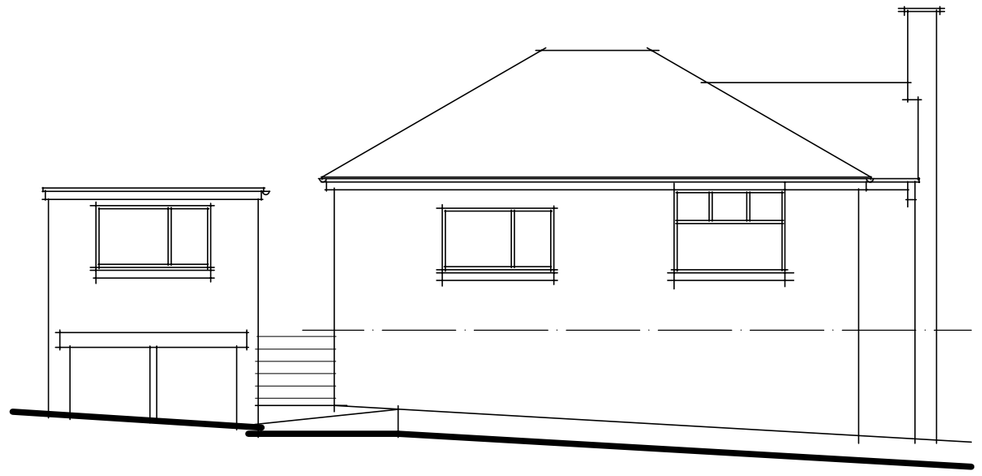


Existing Rear Elevation

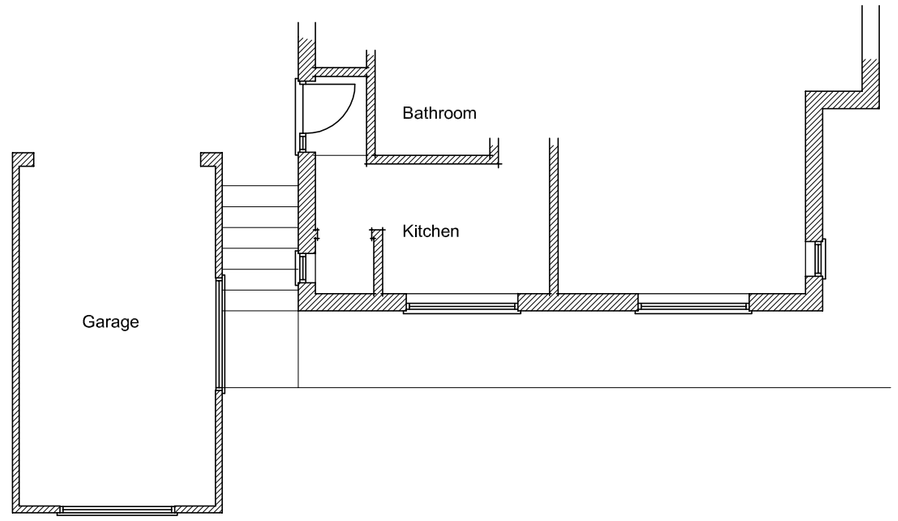


Existing Floor Plan

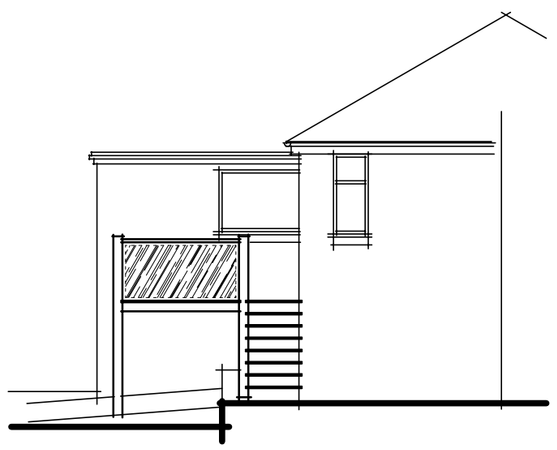

Proposed Side Elevation

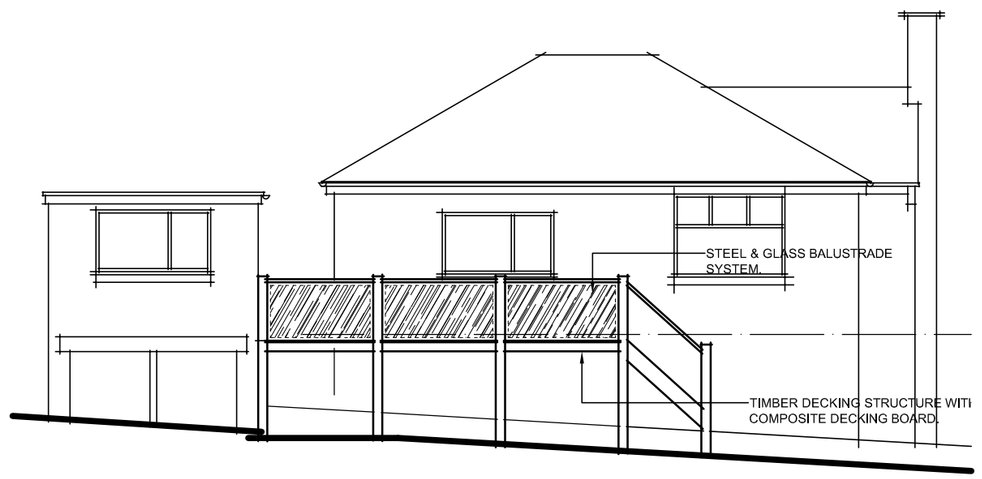

Proposed Rear Elevation

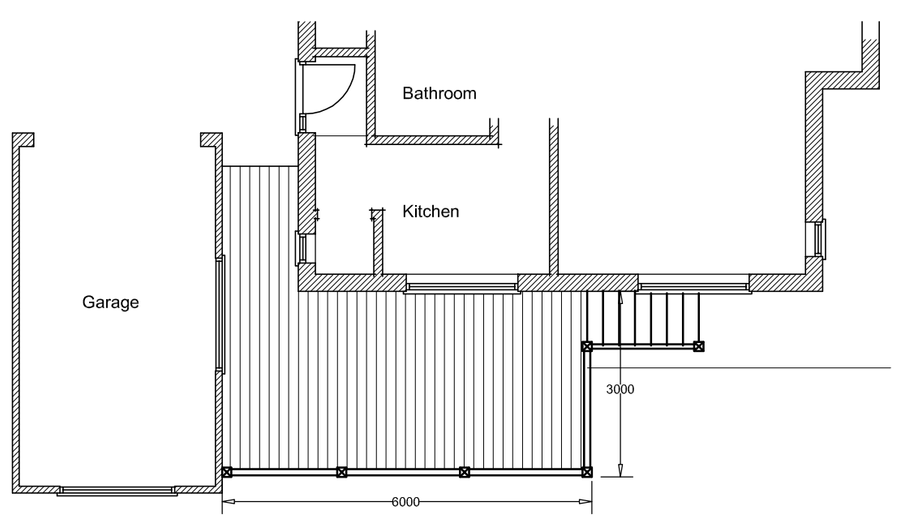

Proposed Floor Plan

Project:

Elevated Decking To Rear Elevation, at:
The Hollies, 1 High Lane,
Brown Edge, Stoke on Trent,
Staffs, ST6 8RT.

Title:

Planning Submission.

Client:

Mr N. Hall,
The Hollies, 1 High Lane, Brown Edge,
Stoke on Trent, Staffs, ST6 8RT.

Date:	Scale:	Drawing No.	Rev
July 2016	**1:100 @ A2**	**1022/ A2/01**	