


DEMOLITION
The existing garage and store indicated by short broken lines and covered wit stippled hatch are to be carefully demolished. Prior to site removal, check all services are capped.

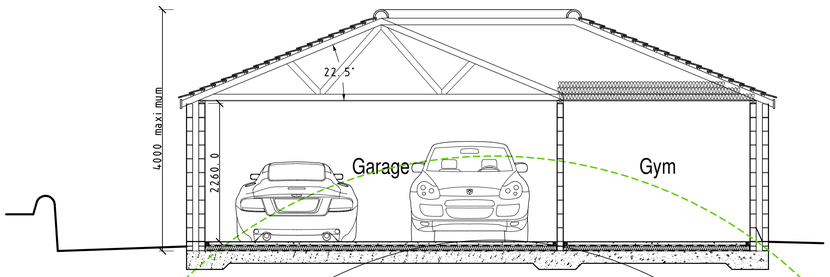


Section

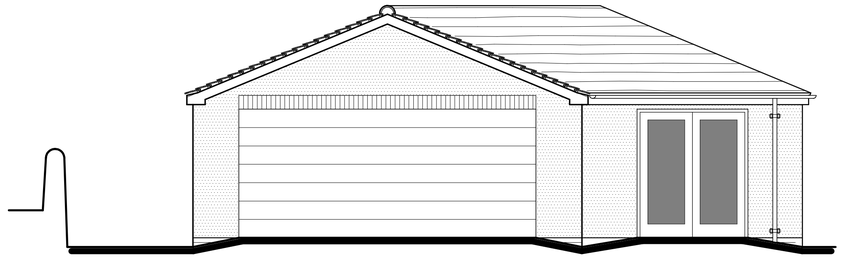


Front Elevation

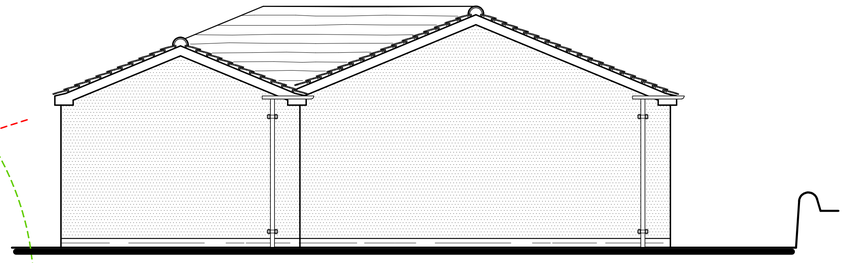


Rear Elevation

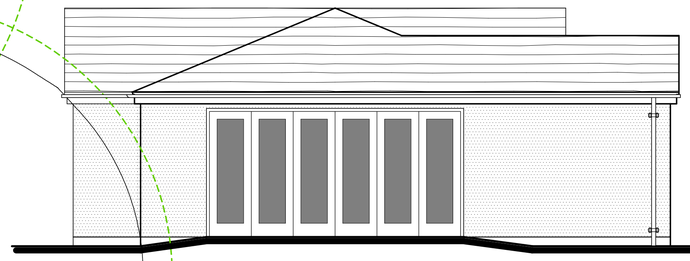

Side Elevation

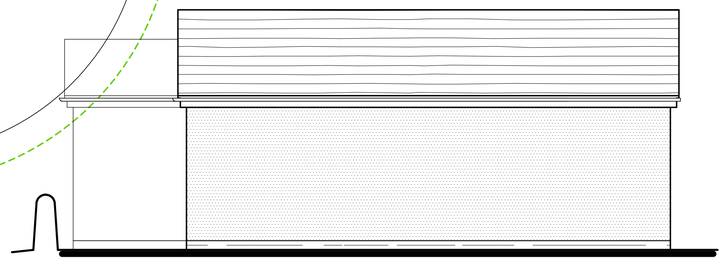

Side Elevation

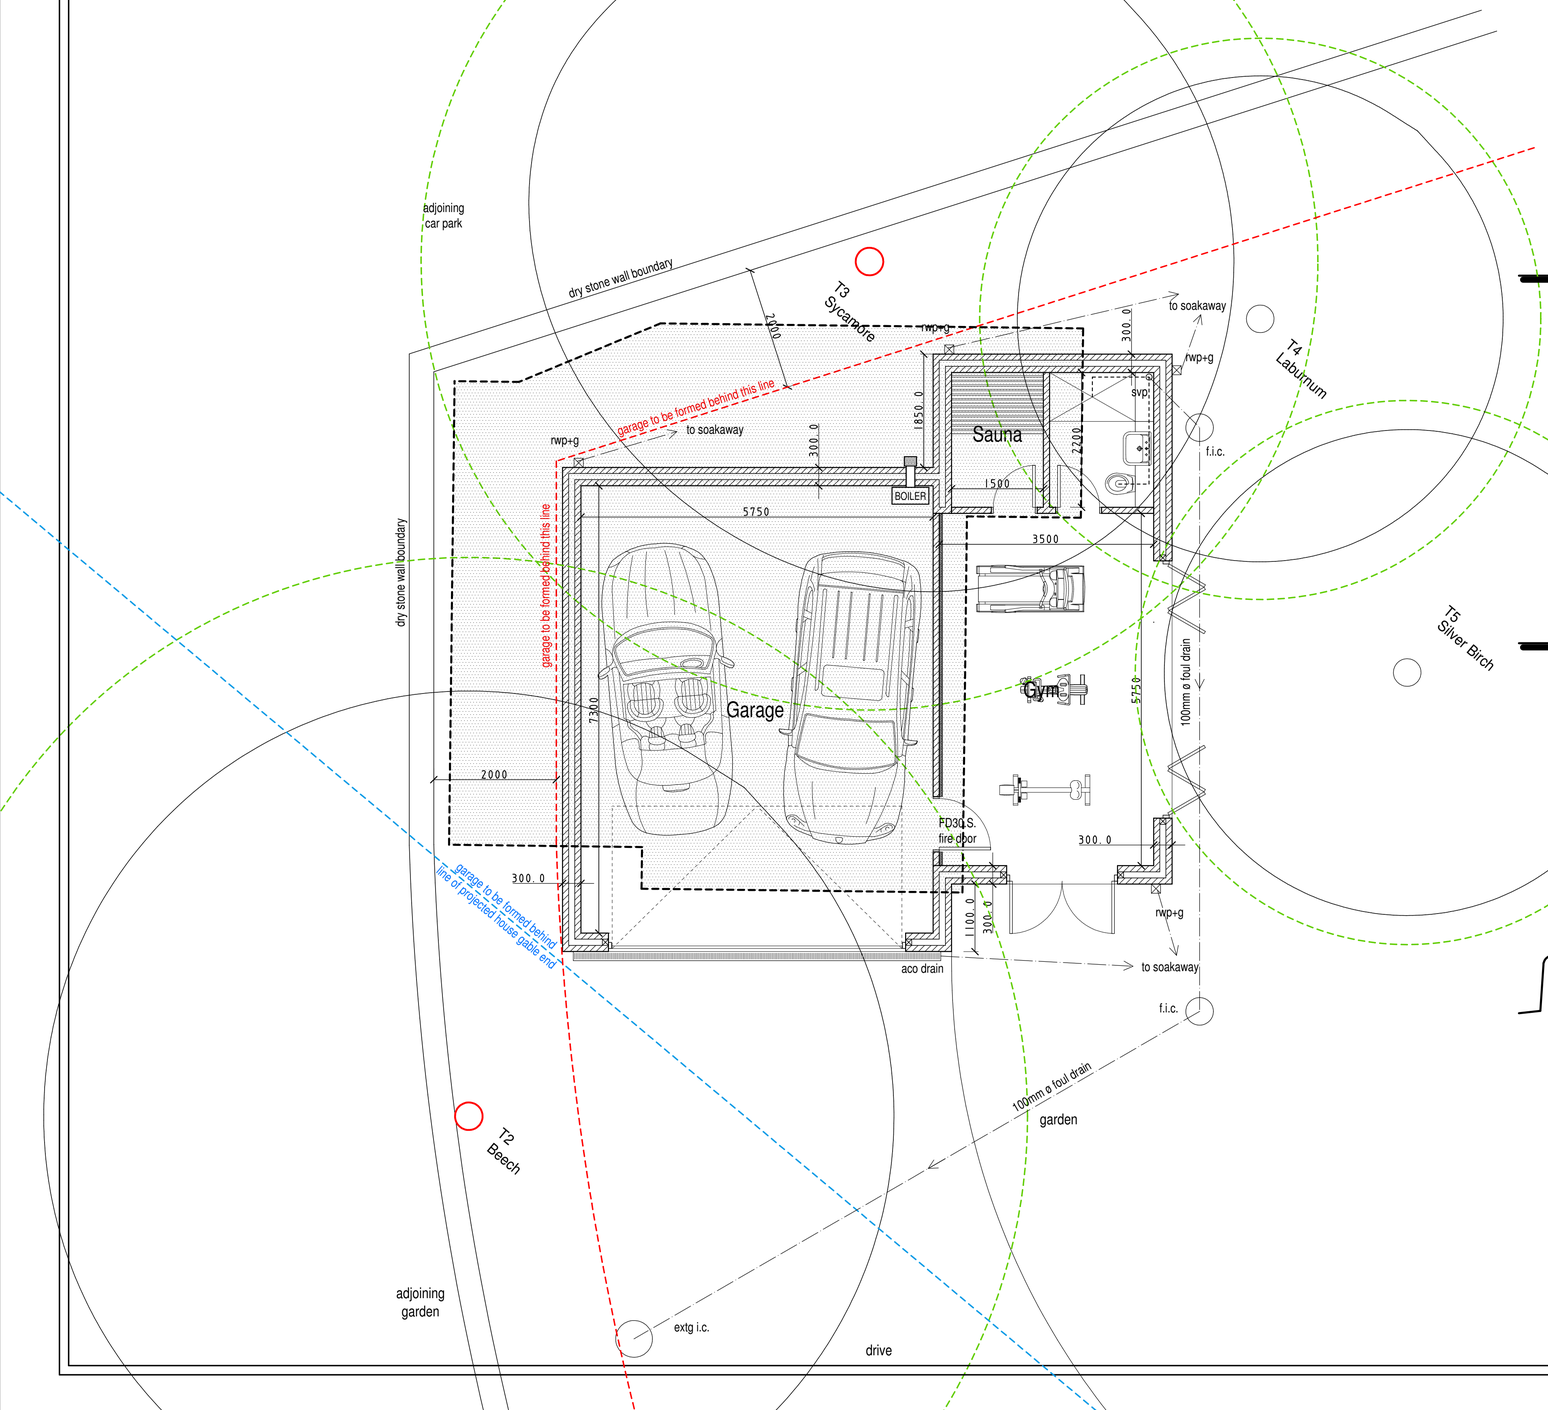

scale bar @ 1:50

Mr S Durrant

PROPOSED GARAGE AND GYM,
GREENACRE, STANLEY,
STOKE-ON-TRENT,
ST9 9LX

BUILDING REGULATIONS
PLANS AND ELEVATIONS

Date	Sheet	Scale
MARCH 2016	A1	1:50
Drg No.	Rev.	Drawn
2014-2008-13	B	RG

A - 04/04/2016 - GARAGE FLOOR SLAB INSULATED
B - 14/04/2016 - GARAGE FLOOR SCREED REVISED

SAMMONS Architectural LIMITED
10 Cawdry Buildings, Fountain Street, Leek. ST13 6JP
Telephone: 01538 386002
E-mail: info@sammonsltd.co.uk
Web: www.sammonsltd.co.uk

This drawing is copyright. Do not scale.
All dimensions must be checked prior to commencement.