
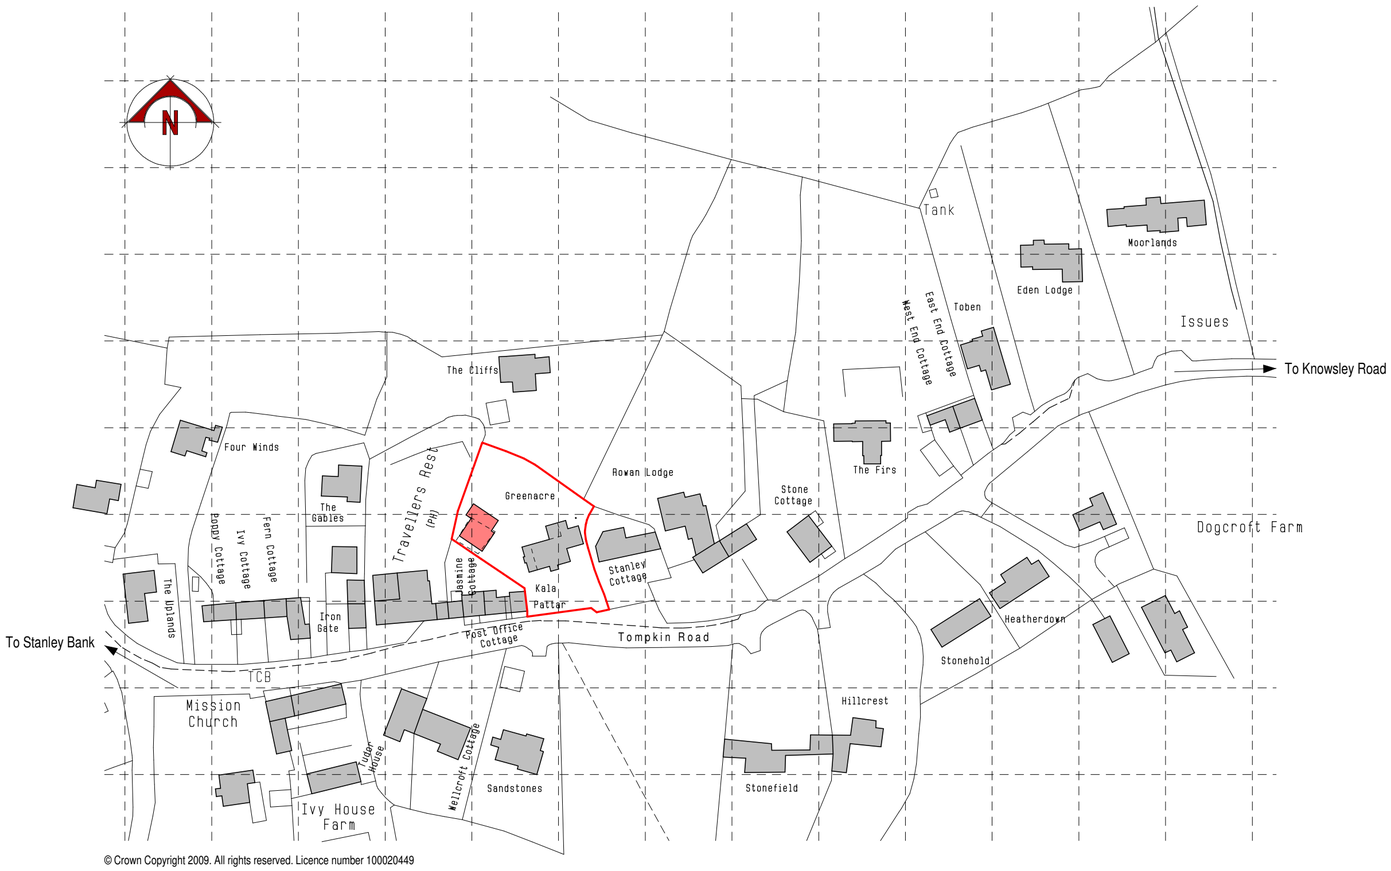


© Crown Copyright 2009. All rights reserved. Licence number 100020449

Location Plan

Scale 1:1250

scale bar @ 1:1250

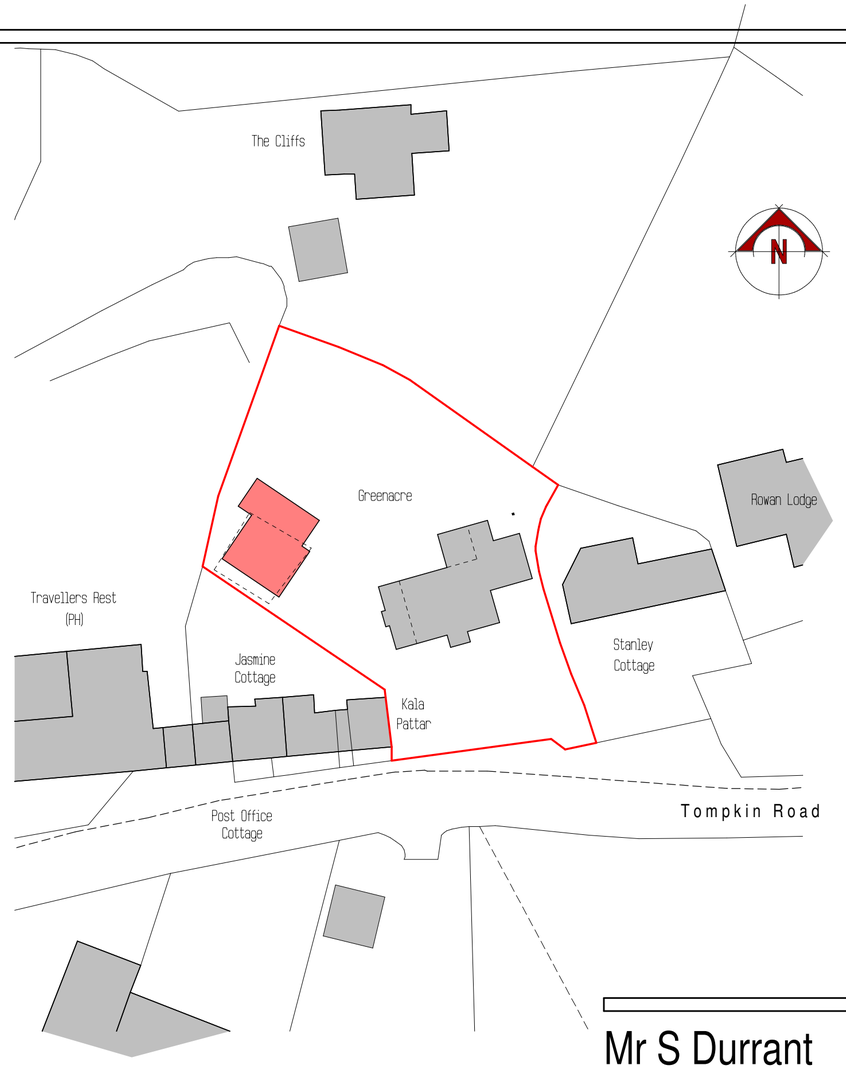

Block Plan

Scale 1:500

scale bar @ 1:500

Mr S Durrant

PROPOSED GARAGE AND GYM,
GREENACRE, STANLEY
STOKE-ON-TRENT
ST9 9LX

BUILDING REGULATIONS
LOCATION + BLOCK PLANS

Date	Sheet	Scale
APRIL 2016	A2	1:1250 + 1:500
Drg No.	Rev.	Drawn
2014-2008-14	-	RG

SAMMONS Architectural LIMITED
Chartered Institute of Architectural Technologists
10 Cawdry Buildings, Fountain Street, Leek. ST13 6JP
Telephone + Fax 01538 386002
E-mail: info@sammonsltd.co.uk
Web: www.sammonsltd.co.uk

This drawing is copyright. Do not scale.
All dimensions must be checked prior to commencement.