
Reference:	Proposed Replacement Outdoor Equipment Storage Unit & New Children's Play Area for St. Philip's Church, Ash Bank Road, Werrington, Stoke-on-Trent, Staffs. ST9 0JS Location Plan **WPG/01**

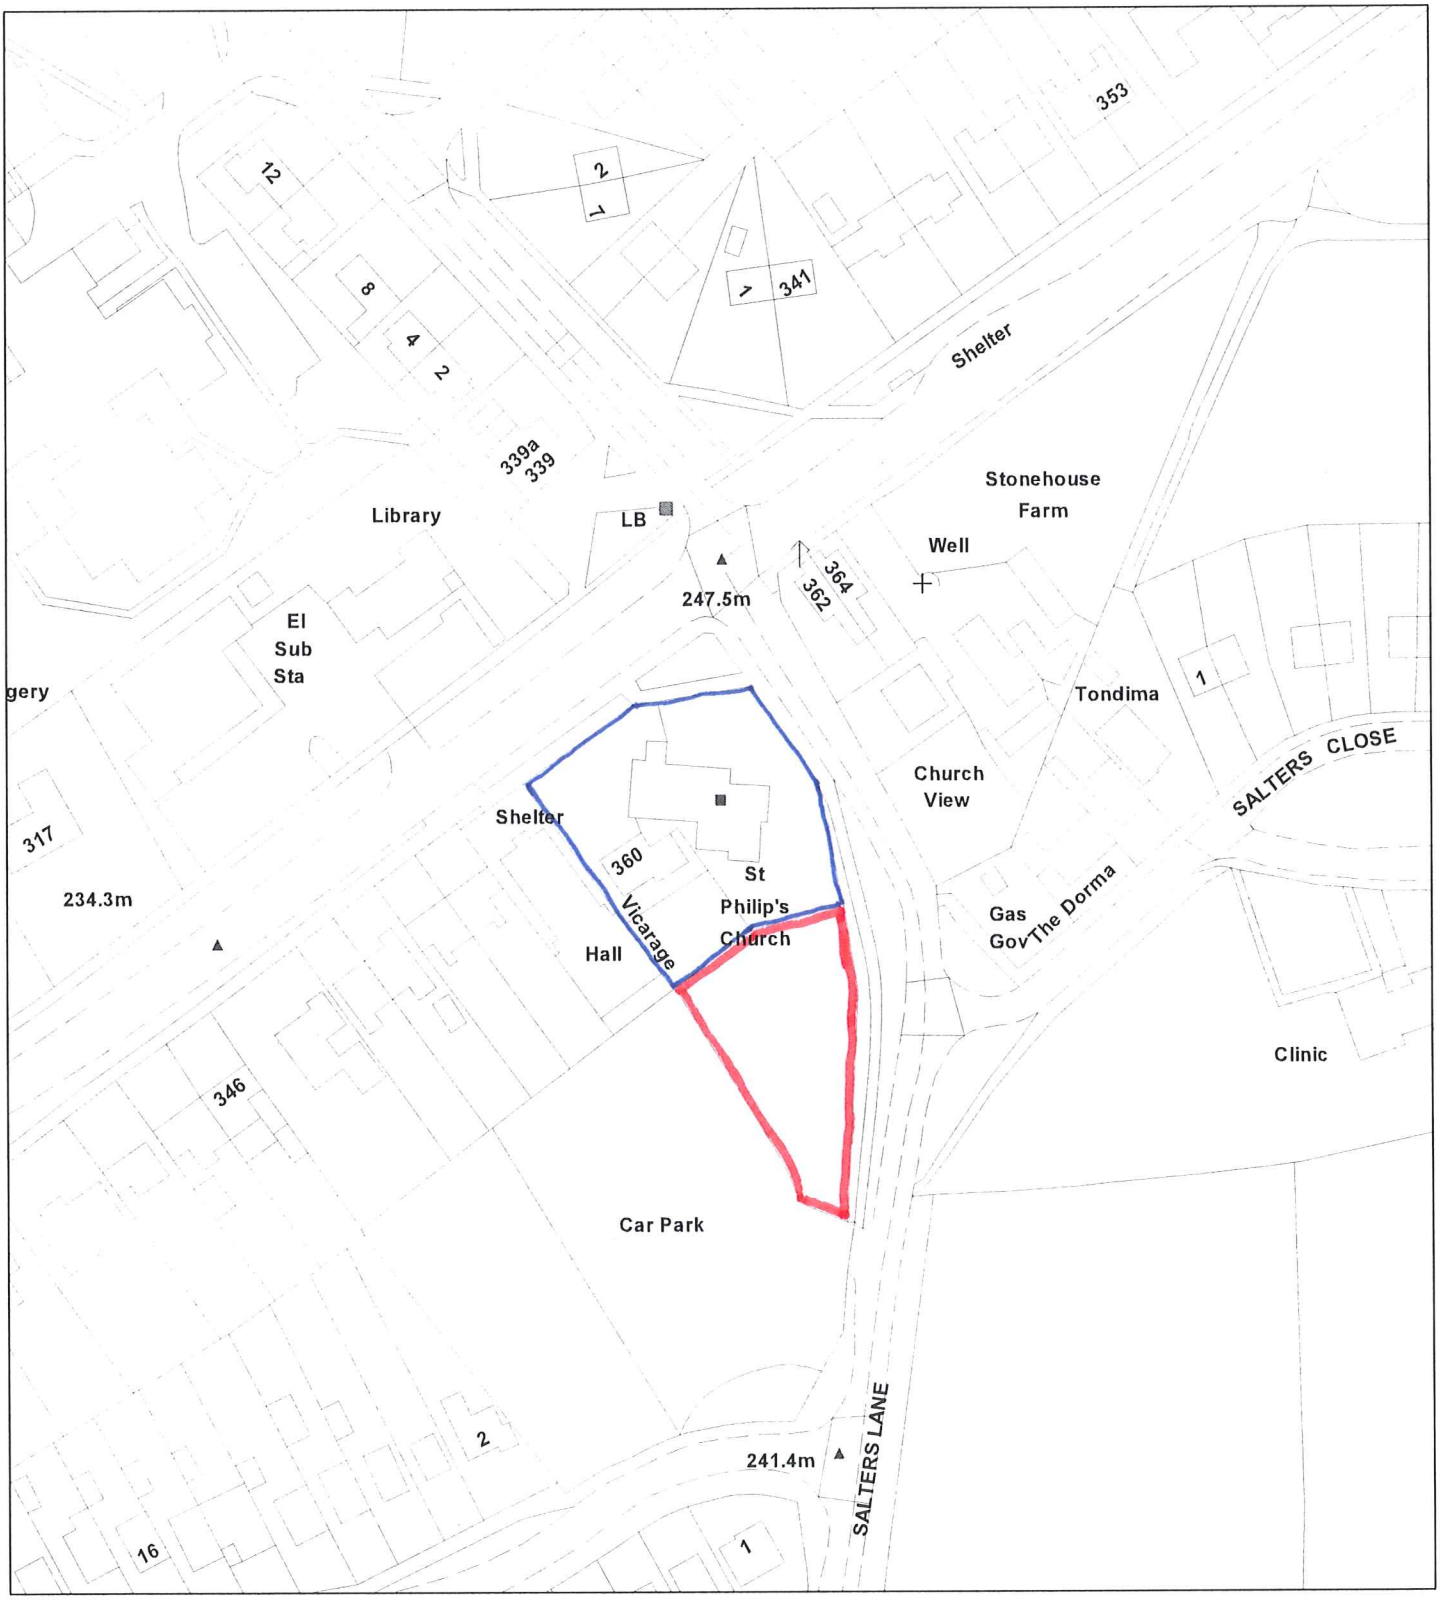

APPLICATION SITE EDGED RED

Scale : 1:1250

© Crown copyright. All rights reserved.
Staffordshire Moorlands District Council.
Licence no. 100018384. 2009.

Date	12 May 2010
Organisation	SMDC
Department	Planning
Comments	Not Set