



Proposed Side Elevation 1:250

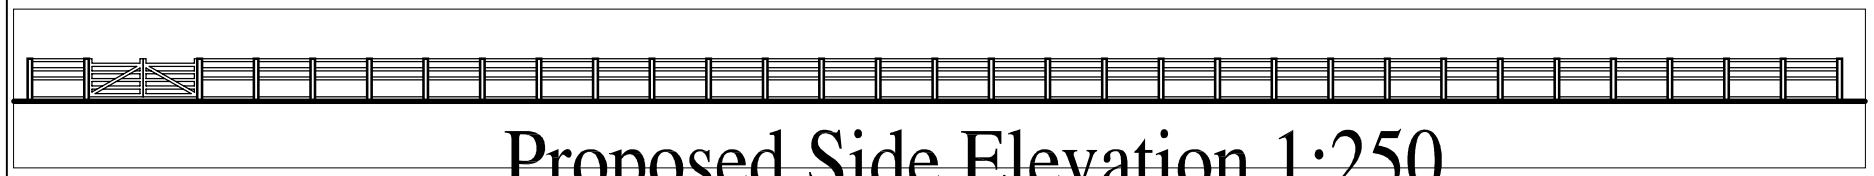


Proposed Side Elevation 1:250




Proposed End Elevations 1:250

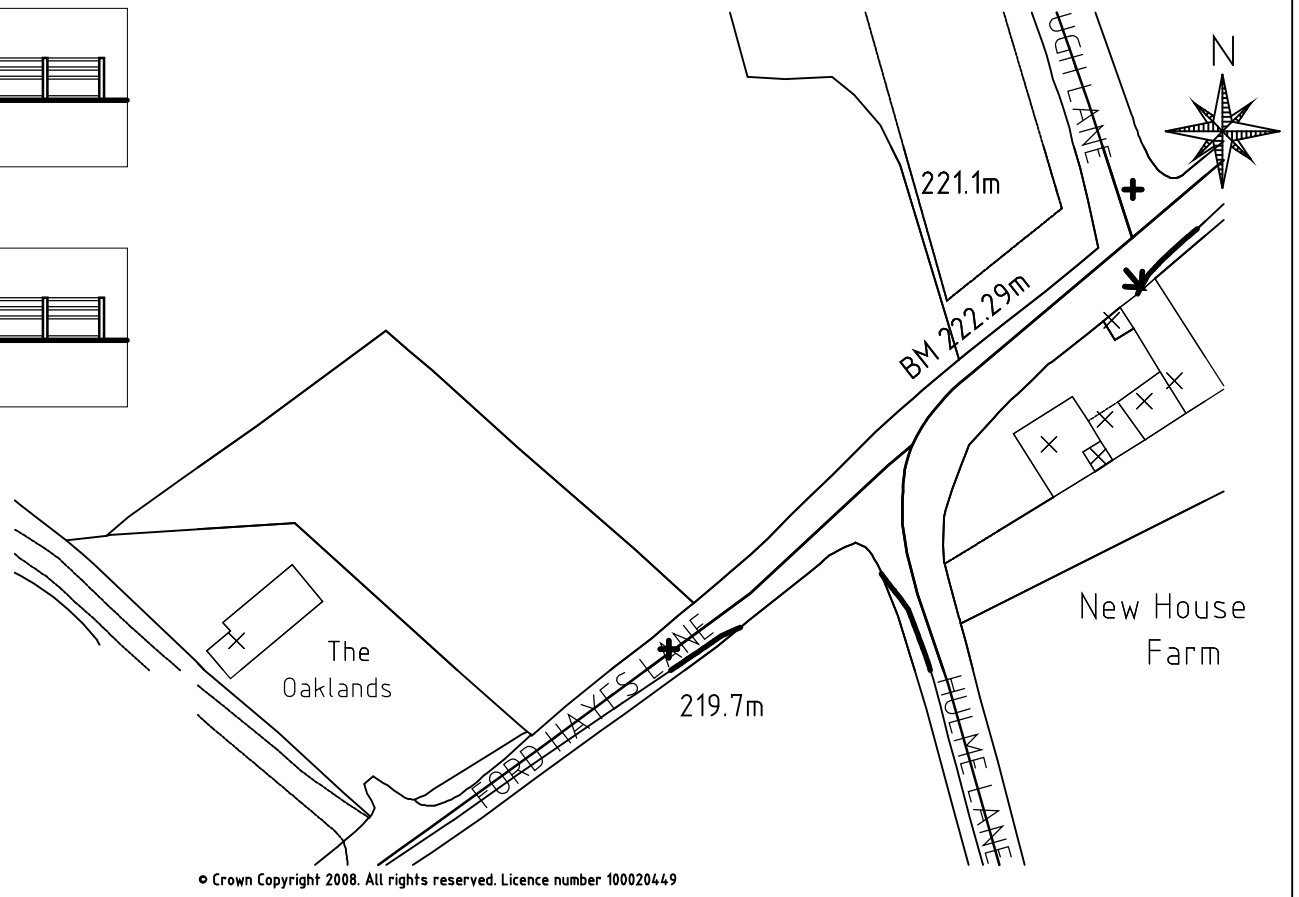

Existing Block Plan 1:1000

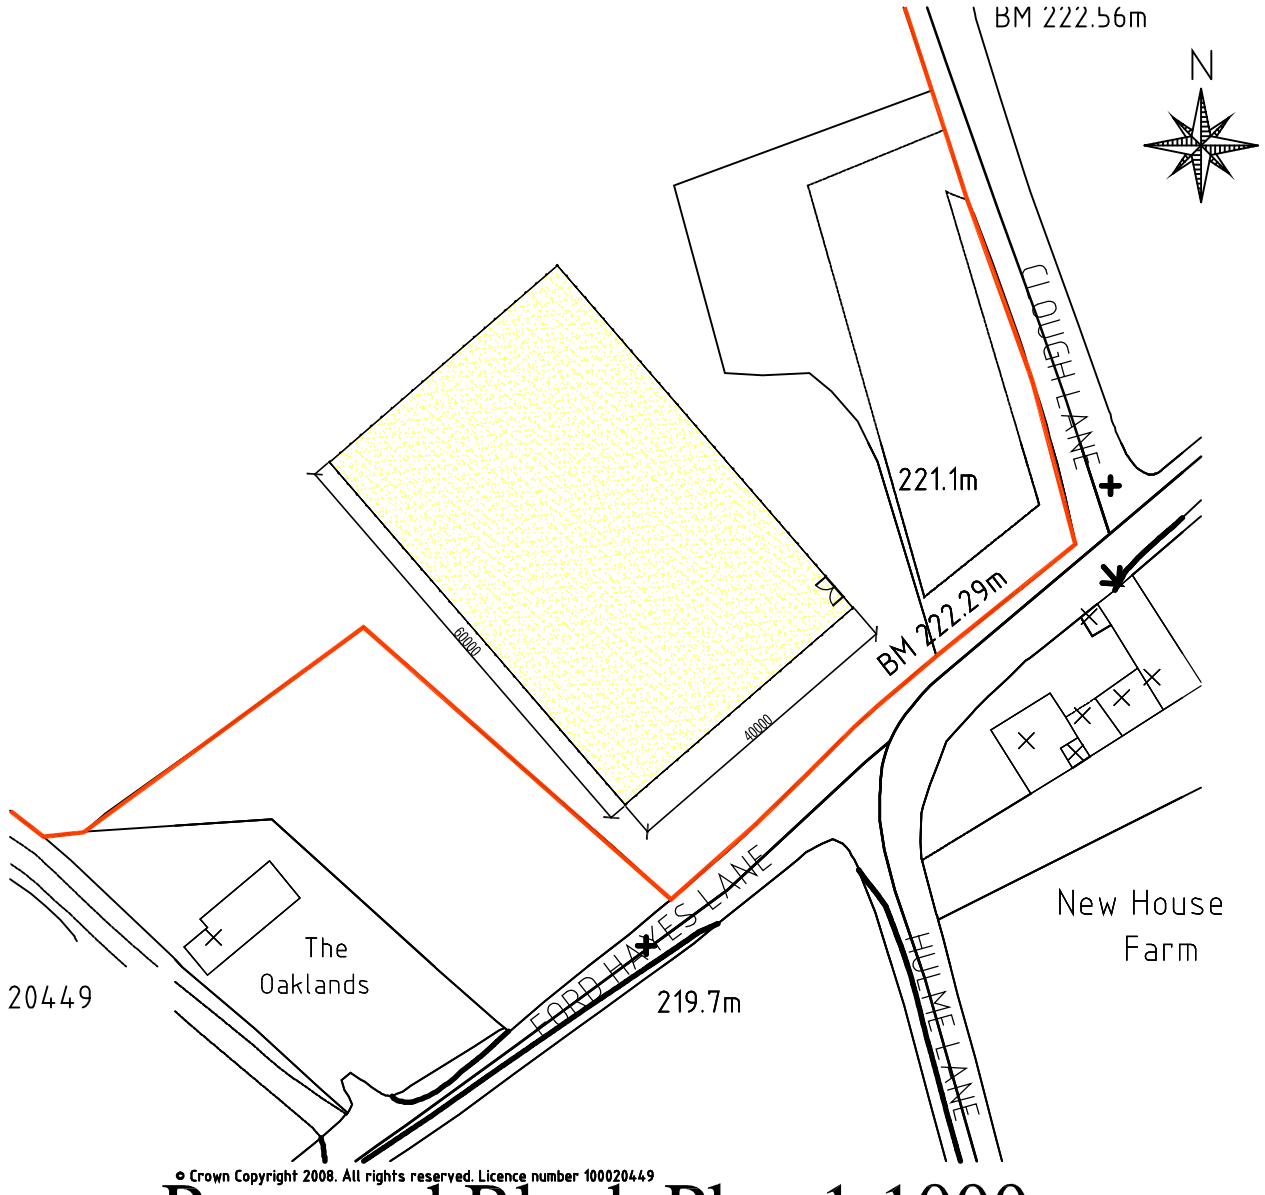

Proposed Block Plan 1:1000

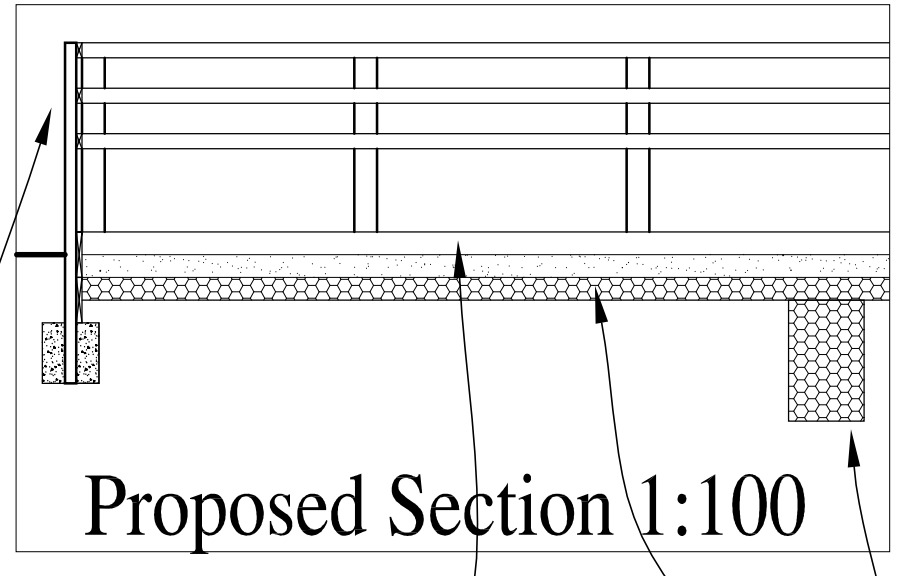

Proposed Section 1:100

150 x 75mm pressure tanalized fence posts, concreted in to floor, fitted with pressure tanalized cross rails 100 x 38mm.

Pressure tanalized kick boards 300 x 38mm, to finish at 150mm above surface finish.

Stable track sand rubber fibre pre-mix on top of heat sealed needle punched seperating membrane, on top of a clean stone sub base, all laid on top of a geotec membrane.

Drainage channels

REV.	DATE	NOTE
B	26/04/10	Existing Approved Menage Enlarged at Clients Instruction
A	20/04/09	Existing Approved Menage Repositioned at Clients Instruction

THIS DRAWING / DESIGN IS NOT TO BE REPRODUCED WITHOUT PRIOR CONSENT
TO BE READ IN CONJUNCTION WITH ALL STRUCTURAL OR OTHER SPECIALIST DRAWINGS / DETAILS AND IS NOT TO BE SCALED
ALL CONTRACTORS ARE TO CHECK GIVEN DIMENSIONS AND VERIFY ANY DISCREPANCY WITH JPK DESIGN LTD PRIOR TO CONSTRUCTION
COMMENCEMENT OF WORKS PRIOR TO FULL PLANNING / BUILDING REGULATIONS APPROVAL IS AT CONTRACTORS OWN RISK

JPK DESIGN LTD
CONCEPT DESIGN REALISATION
Specialists in **Architectural Design**
JPK Design Ltd. 83 Dimsdale Parade East, Wolstanton
Newcastle, Staffordshire. ST5 8DP
t: 01782 622321 e: jason.knight@jpkdesign.co.uk

DRAWING TITLE
Planning Drawing

PROJECT
Proposed Menage at Clough Lane, Hulme,
Stoke-on-trent, Staffordshire

CLIENT
Geoff Bowker

SCALE	DRG. No.	A	B
1:200, 1:250, 1:1000	08/3/2407/1		
DATE: August 2008			
DRAWN BY: M.Lacey			