

South West Elevation

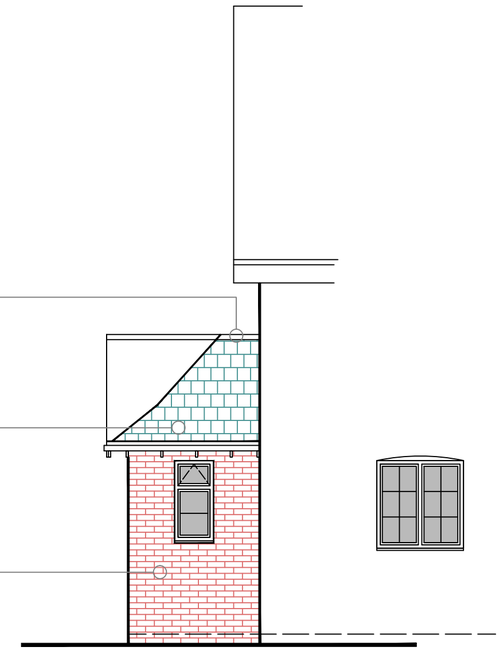

South East Elevation

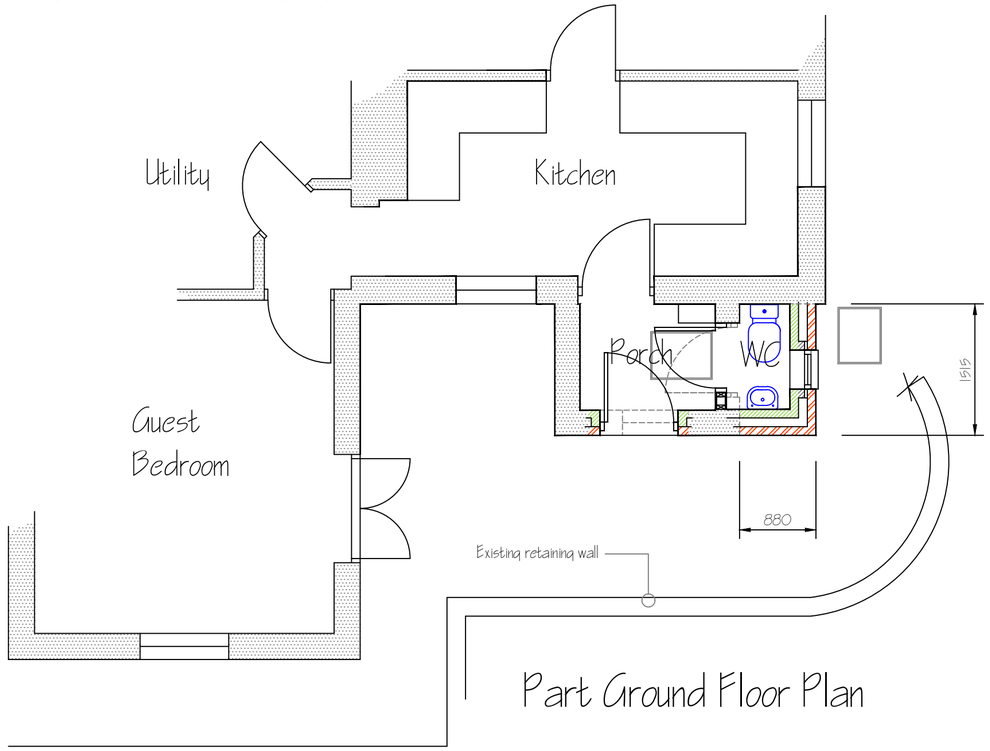

Part Ground Floor Plan

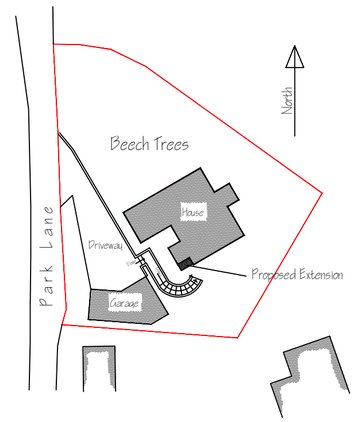

Block Plan - scale 1:500

Formation of Cloakroom
Beech Trees
Park Lane
Cheddleton
ST13 7JS

Preliminary Proposals
Option B

DATE	April 2016	
SCALE	1:50 & as stated @ A2	
DRAWING No	DT-03	
REVISION	A	A2