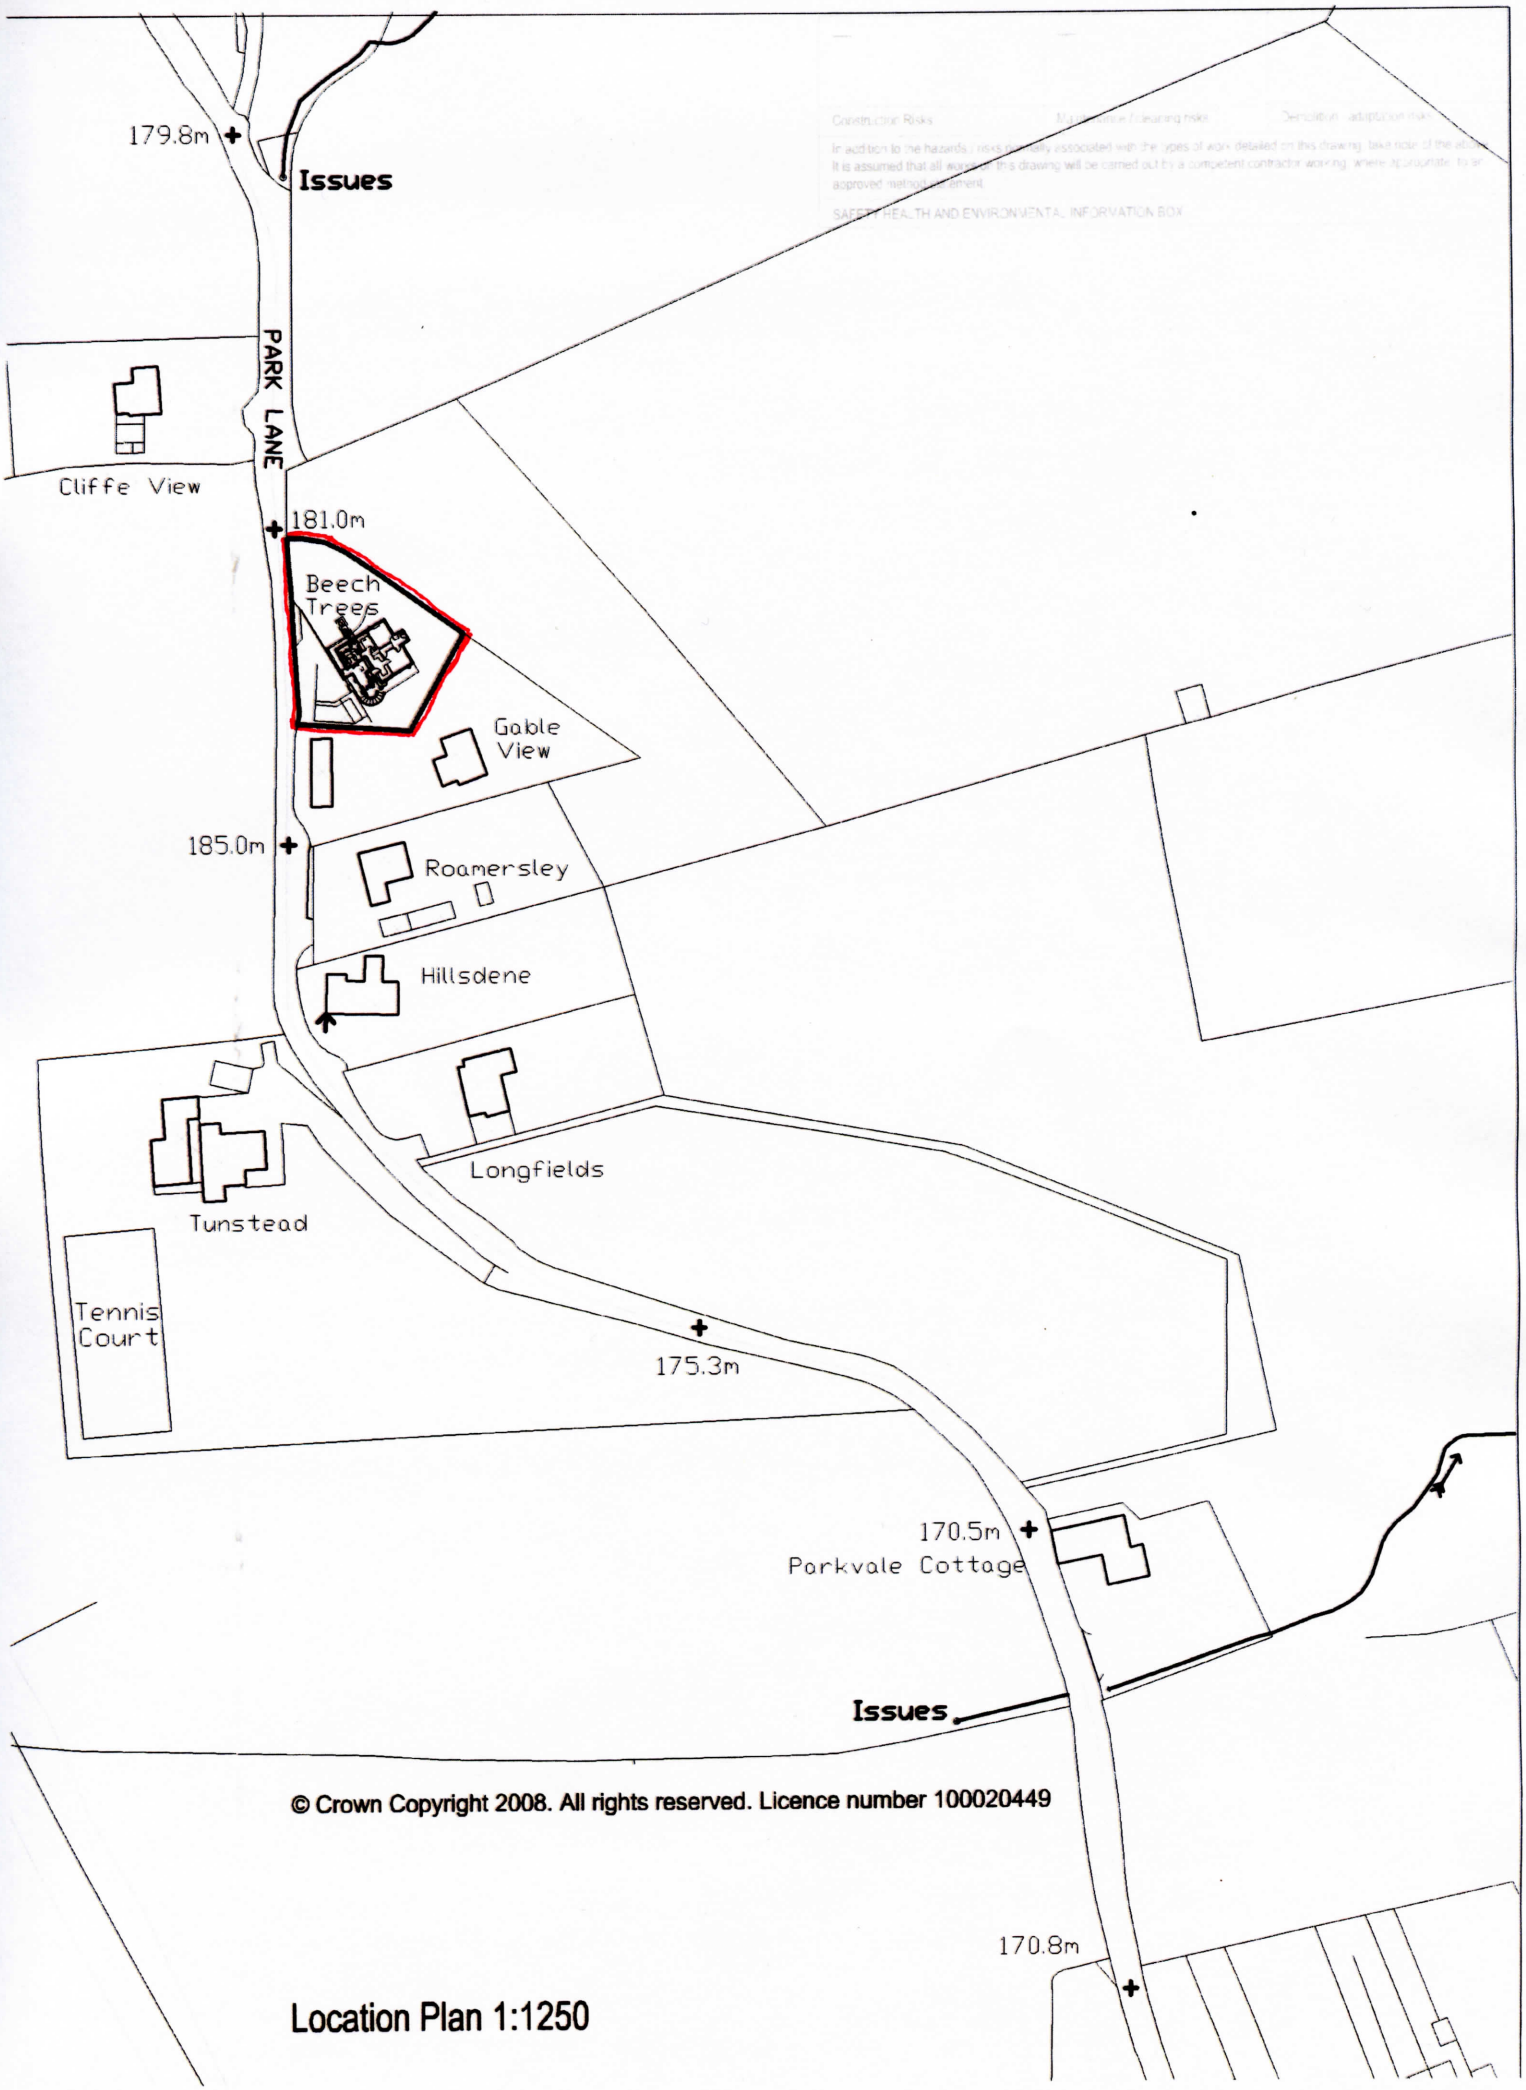

© Crown Copyright 2008. All rights reserved. Licence number 100020449

Location Plan 1:1250