

CHIMNEY DETAIL
Top 3 courses are to be corbelled as indicated. Lower 2 courses are to project 20mm each with the top course reverting back to original wall line of chimney.
Chimney is to be corbelled out at intersection with main wallface as indicated. Each corbel is to have a maximum of 20mm projection.

EAVES DETAIL
3 course decorative eaves comprising 20mm projecting bottom stretcher course, centre brick header dentil course with every other header projecting 20mm with a top course of stretchers finished flush with the projecting headers within dentil course. Eaves courses are to project 20mm at each end to finish flush with projecting verge courses

SOLDIER DETAIL
2 course contrasting decorative string course

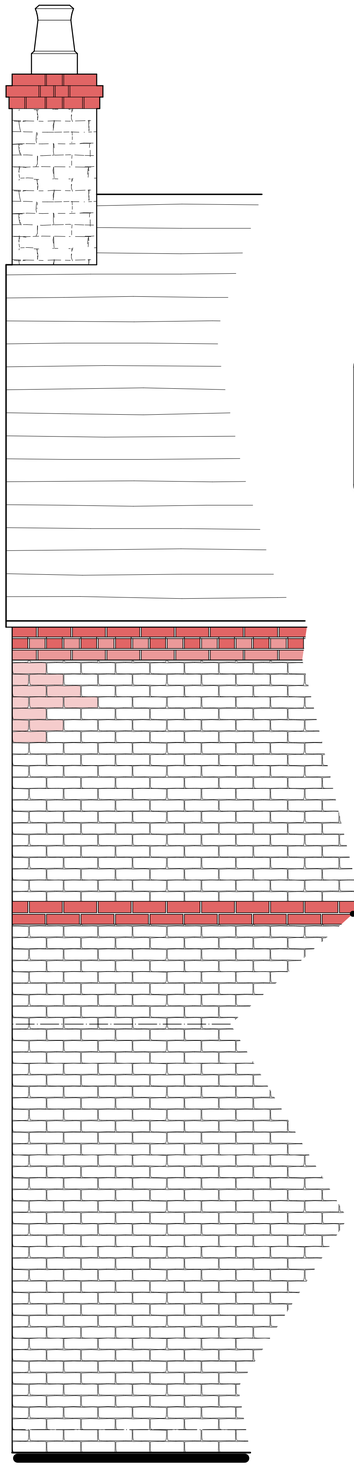

Eaves Elevation

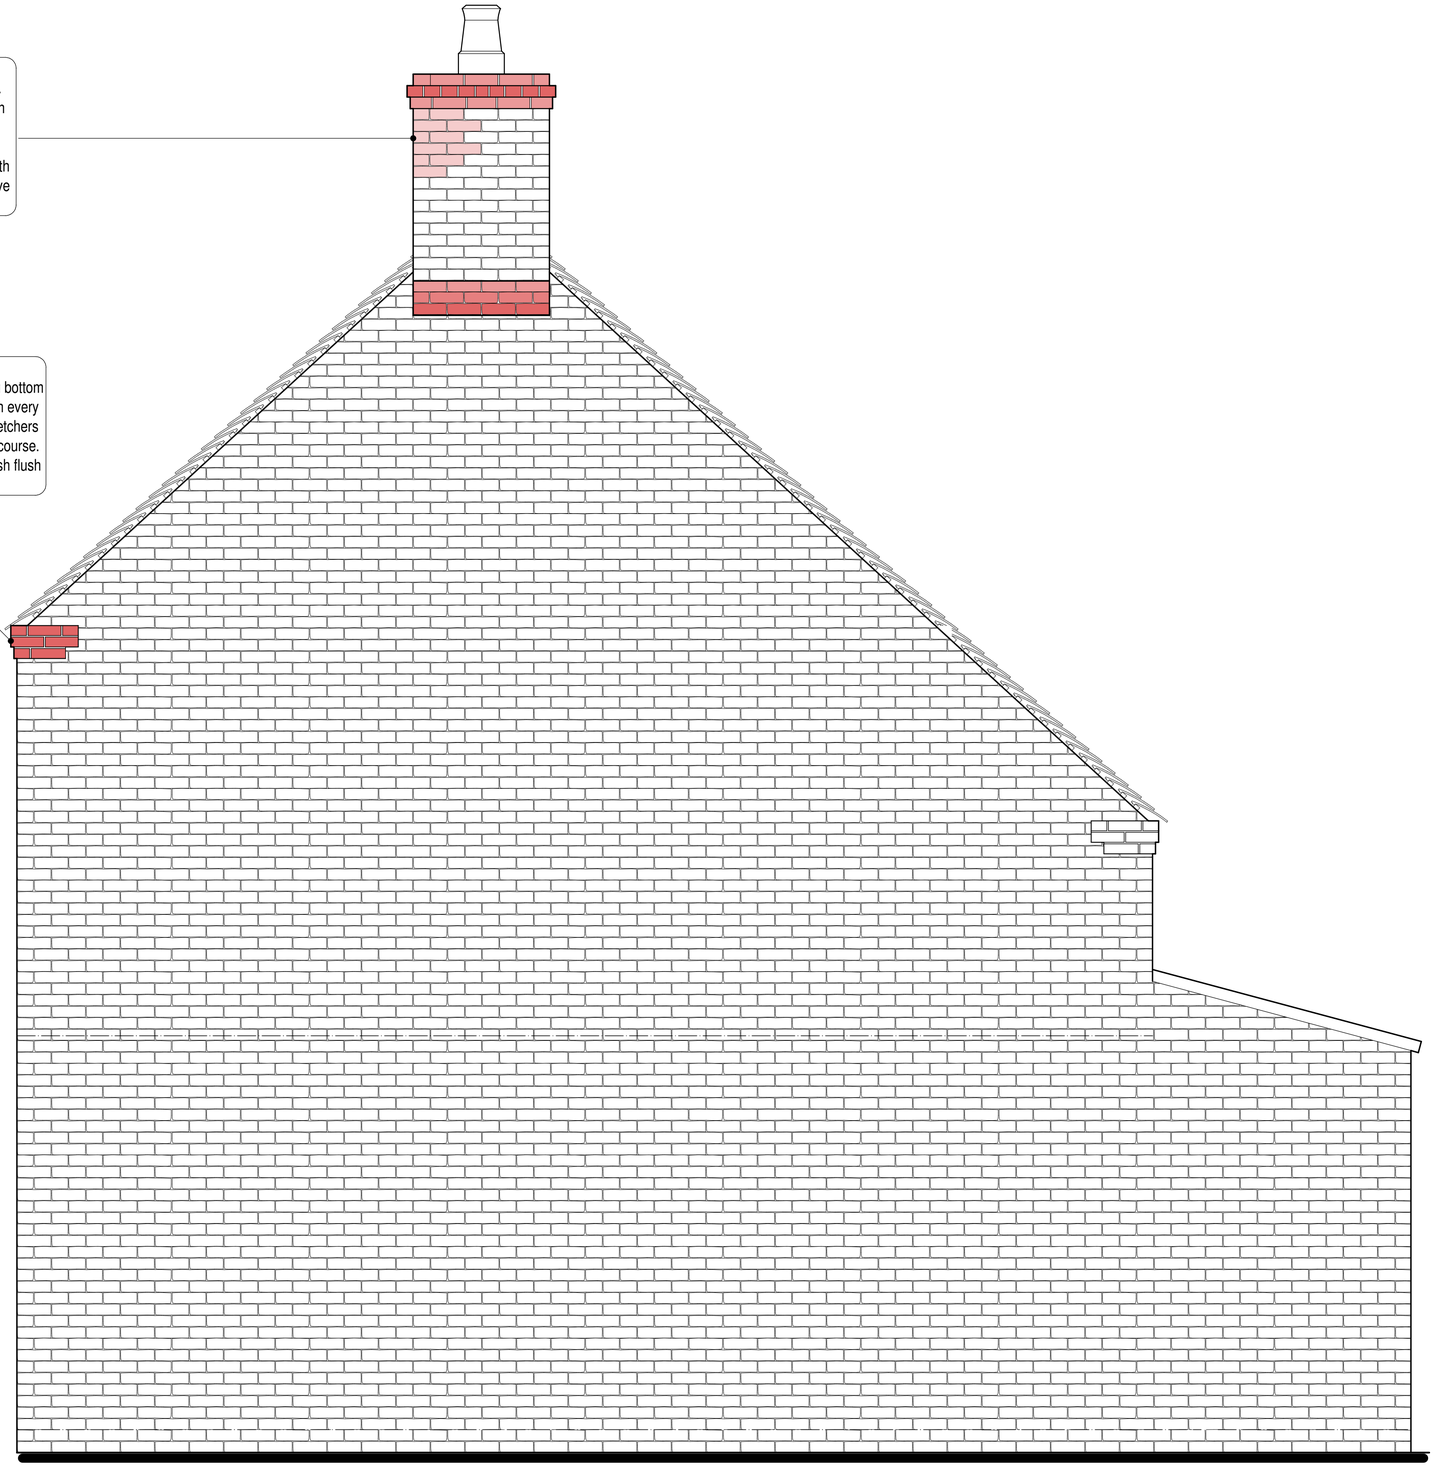

Gable Elevation



scale bar @ 1:20

Mr I Woolliscroft

PROPOSED RESIDENTIAL DEVELOPMENT
BATH STREET
LEEK
STAFFS
PLANNING CONDITIONS
PLOT 5 - VERGE + EAVES DETAIL

Date	Sheet	Scale
JULY 2016	A1	1:20
Drg No.	Rev.	Drawn
2015-2051-12	A	NAW

A - 06/07/2016 - CHIMNEY DETAIL ALTERED

SAMMONS Architectural LIMITED
Chartered Institute of Architectural Technologists Registered Practice
10 Cawdry Buildings, Fountain Street, Leek. ST13 6JP
Telephone: 01538 386002
E-mail: info@sammonsltd.co.uk
Web: www.sammonsltd.co.uk

This drawing is copyright. Do not scale.
All dimensions must be checked prior to commencement.