



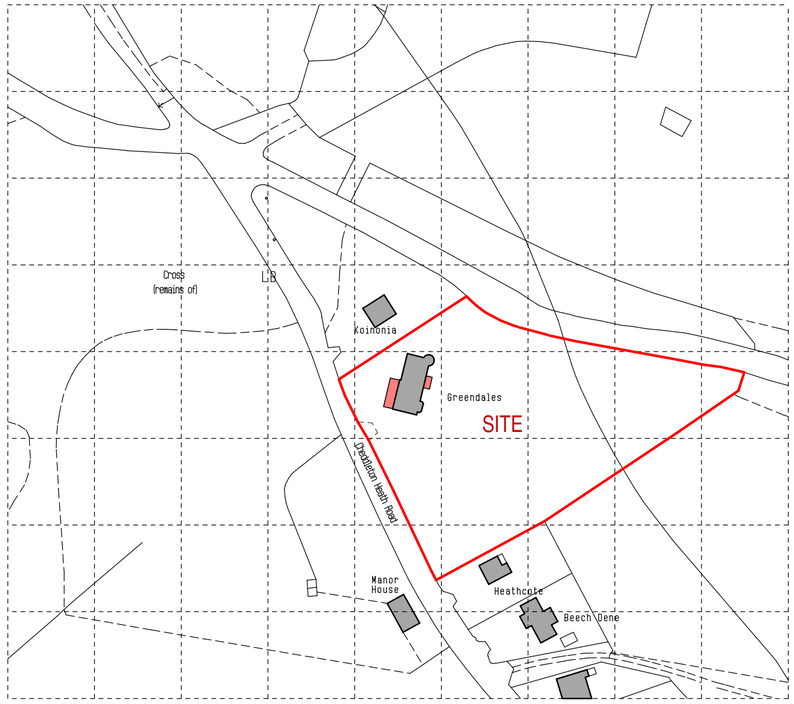

scale bar @ 1:1250

Location Plan

Scale 1:1250

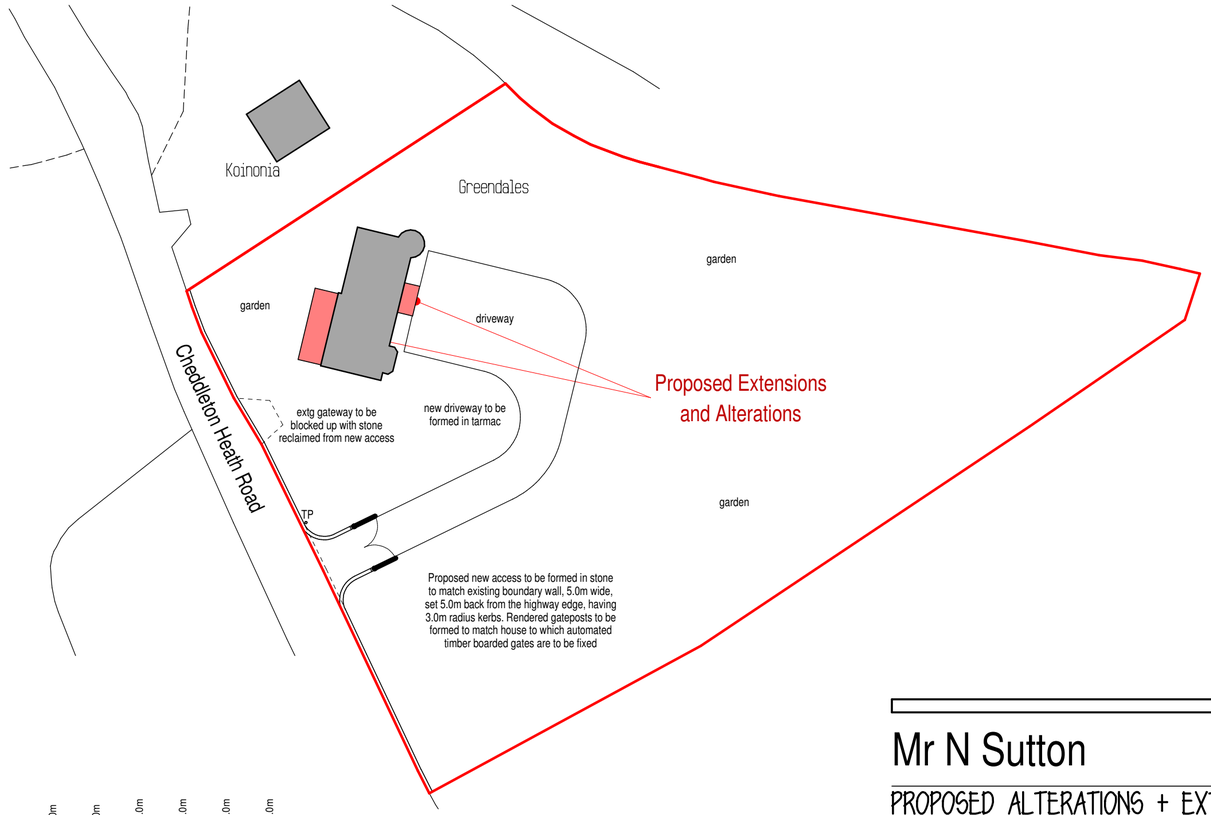



scale bar @ 1:500

Block Plan

Scale 1:500

Mr N Sutton

PROPOSED ALTERATIONS + EXTENSION
TO GREENDALES,
CHEDDLETON HEATH ROAD,
LEEK,
ST13 7DX

PLANNING APPLICATION
LOCATION + BLOCK PLAN

Date	Sheet	Scale
FEBRUARY 2016	A2	1:1250, 1:500
Drg No.	Rev.	Drawn
2015-2103-03	A	NAW

A - 16/07/2016 - PROPOSED ENTRANCE REVISED

SAMMONS Architectural LIMITED
Chartered Institute of Architectural Technologists
10 Cawdry Buildings, Fountain Street, Leek. ST13 6JP
Telephone + Fax 01538 386002
E-mail: info@sammonsltd.co.uk
Web: www.sammonsltd.co.uk

This drawing is copyright. Do not scale.
All dimensions must be checked prior to commencement.