
PDF Created with deskPDF PDF Writer - Trial :: http://www.docudesk.com

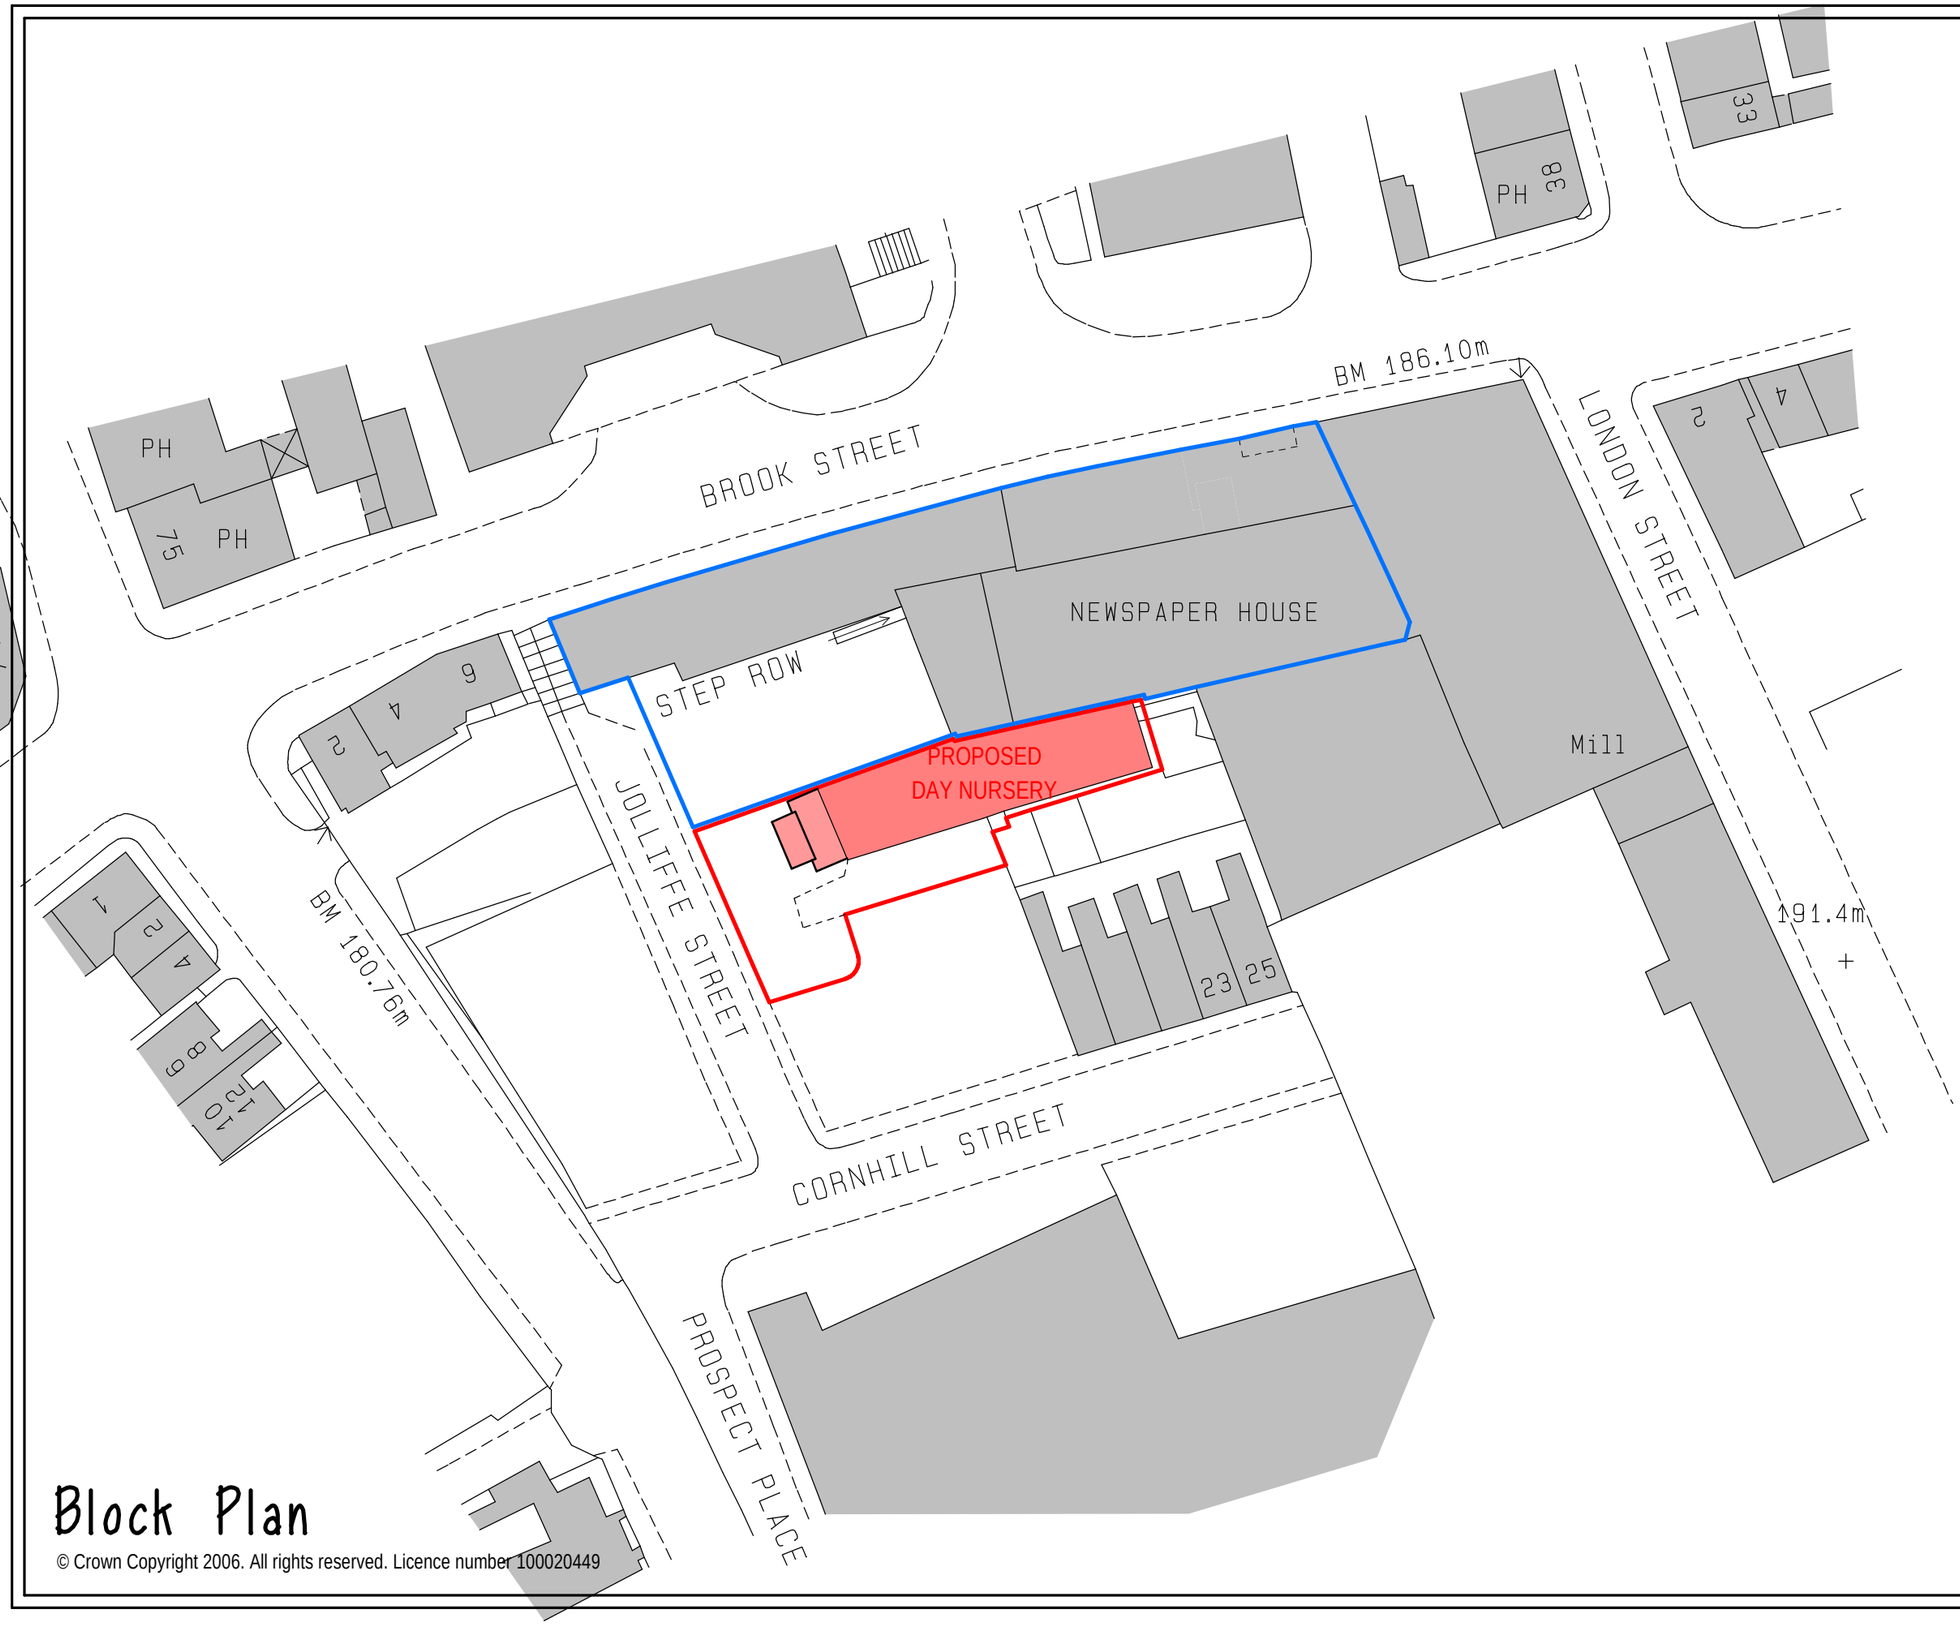

Block Plan

© Crown Copyright 2006. All rights reserved. Licence number 100020449

Amos investments Ltd

PROPOSED CHANGE OF USE OF VACANT MILL INTO DAY NURSERY + STAIRWELL/LIFT WELL EXTENSION, NEWSPAPER HOUSE, BROOK STREET, LEEK, ST13 5JE.

PLANNING PROPOSAL
BLOCK PLAN

Date	Sheet	Scale
JANUARY 2010	A3	1:500
Drg No.	Rev.	Drawn
2005-1332-30	-	RG

SAMMONS Architectural LIMITED
Chartered Institute of Architectural Technologists
10 Cawdry Buildings, Fountain Street, Leek. ST13 6JP
Telephone + Fax 01538 386002
E-mail: sammonsltd@aol.com

This drawing is copyright. Do not scale.
All dimensions must be checked prior to commencement.