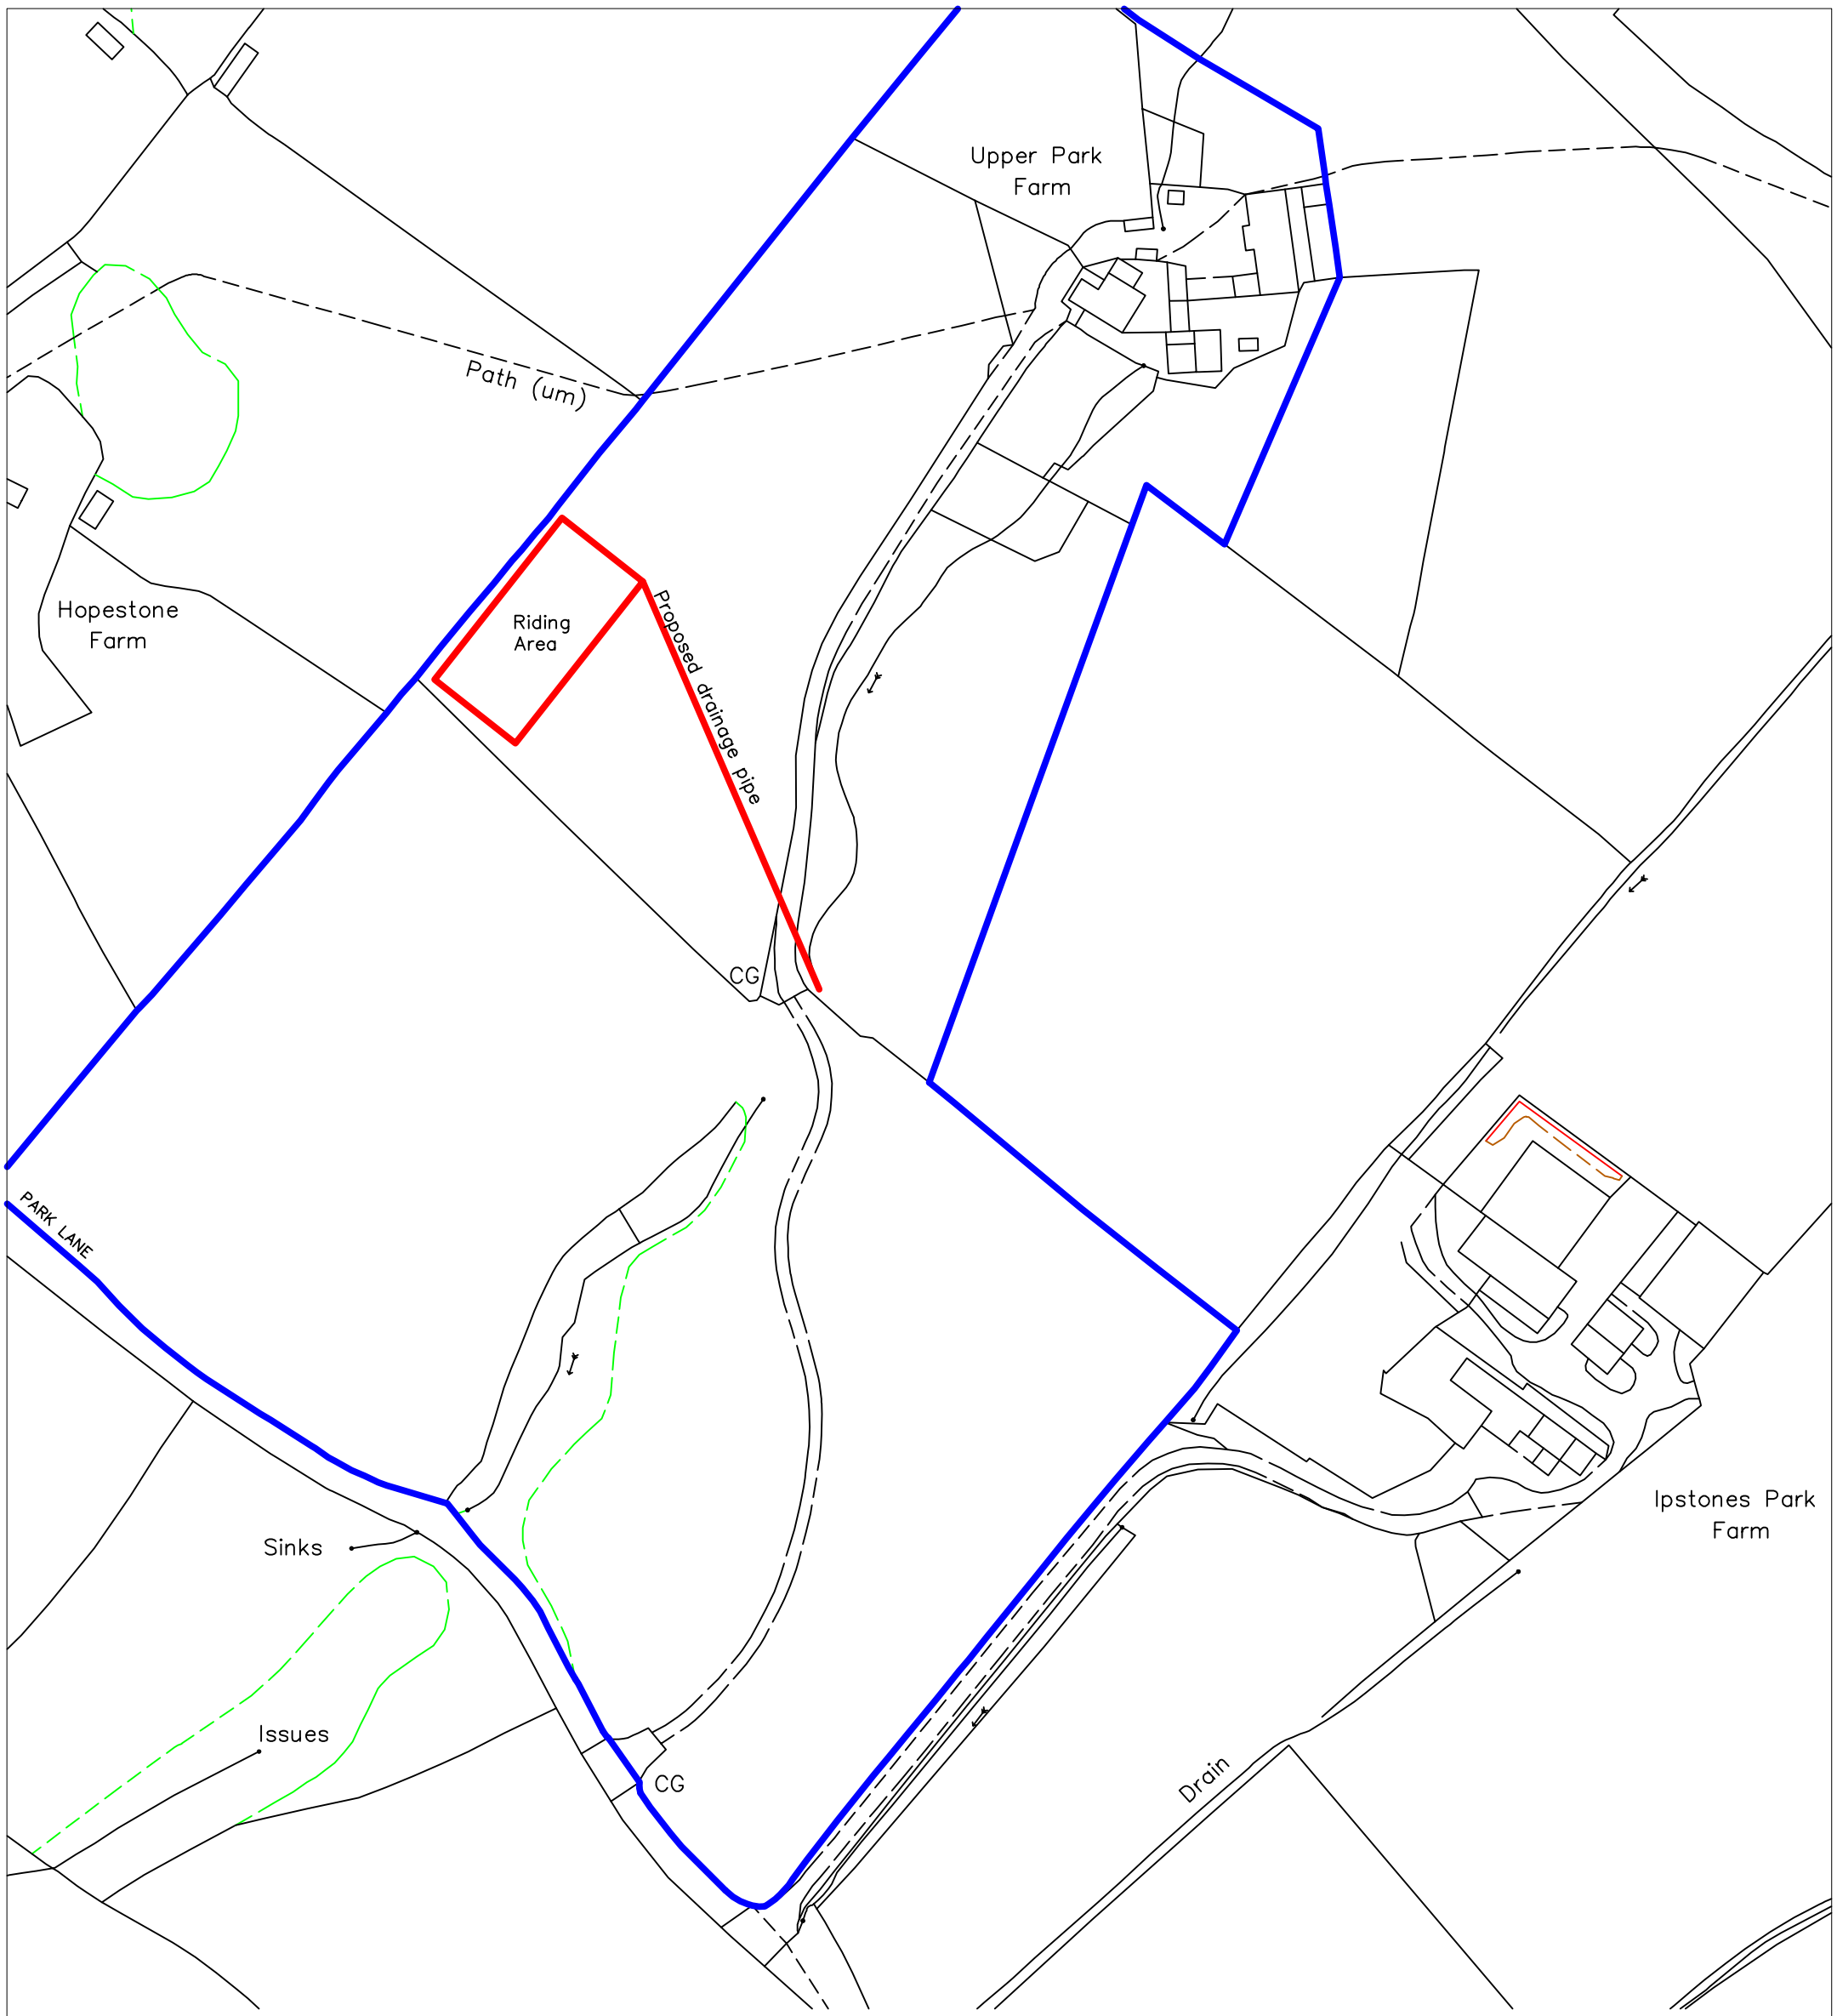


nance Survey (c) Crown Copyright 2016. All rights reserved. Licence number 100022432

UPPER PARK FARM, POST LANE, IPSTONES, ST10 2NE
LOCATION PLAN
PROPOSED ALL-WEATHER OUTDOOR RIDING AREA.

Drawing No. 601-1 **Scale - 1:1250** **Paper size: A3** **Date:13th July 2016**

N

KEN WAINMAN ASSOCIATES Ltd, 31A St. Edward Street, Leek, Staffs, ST13 5DN