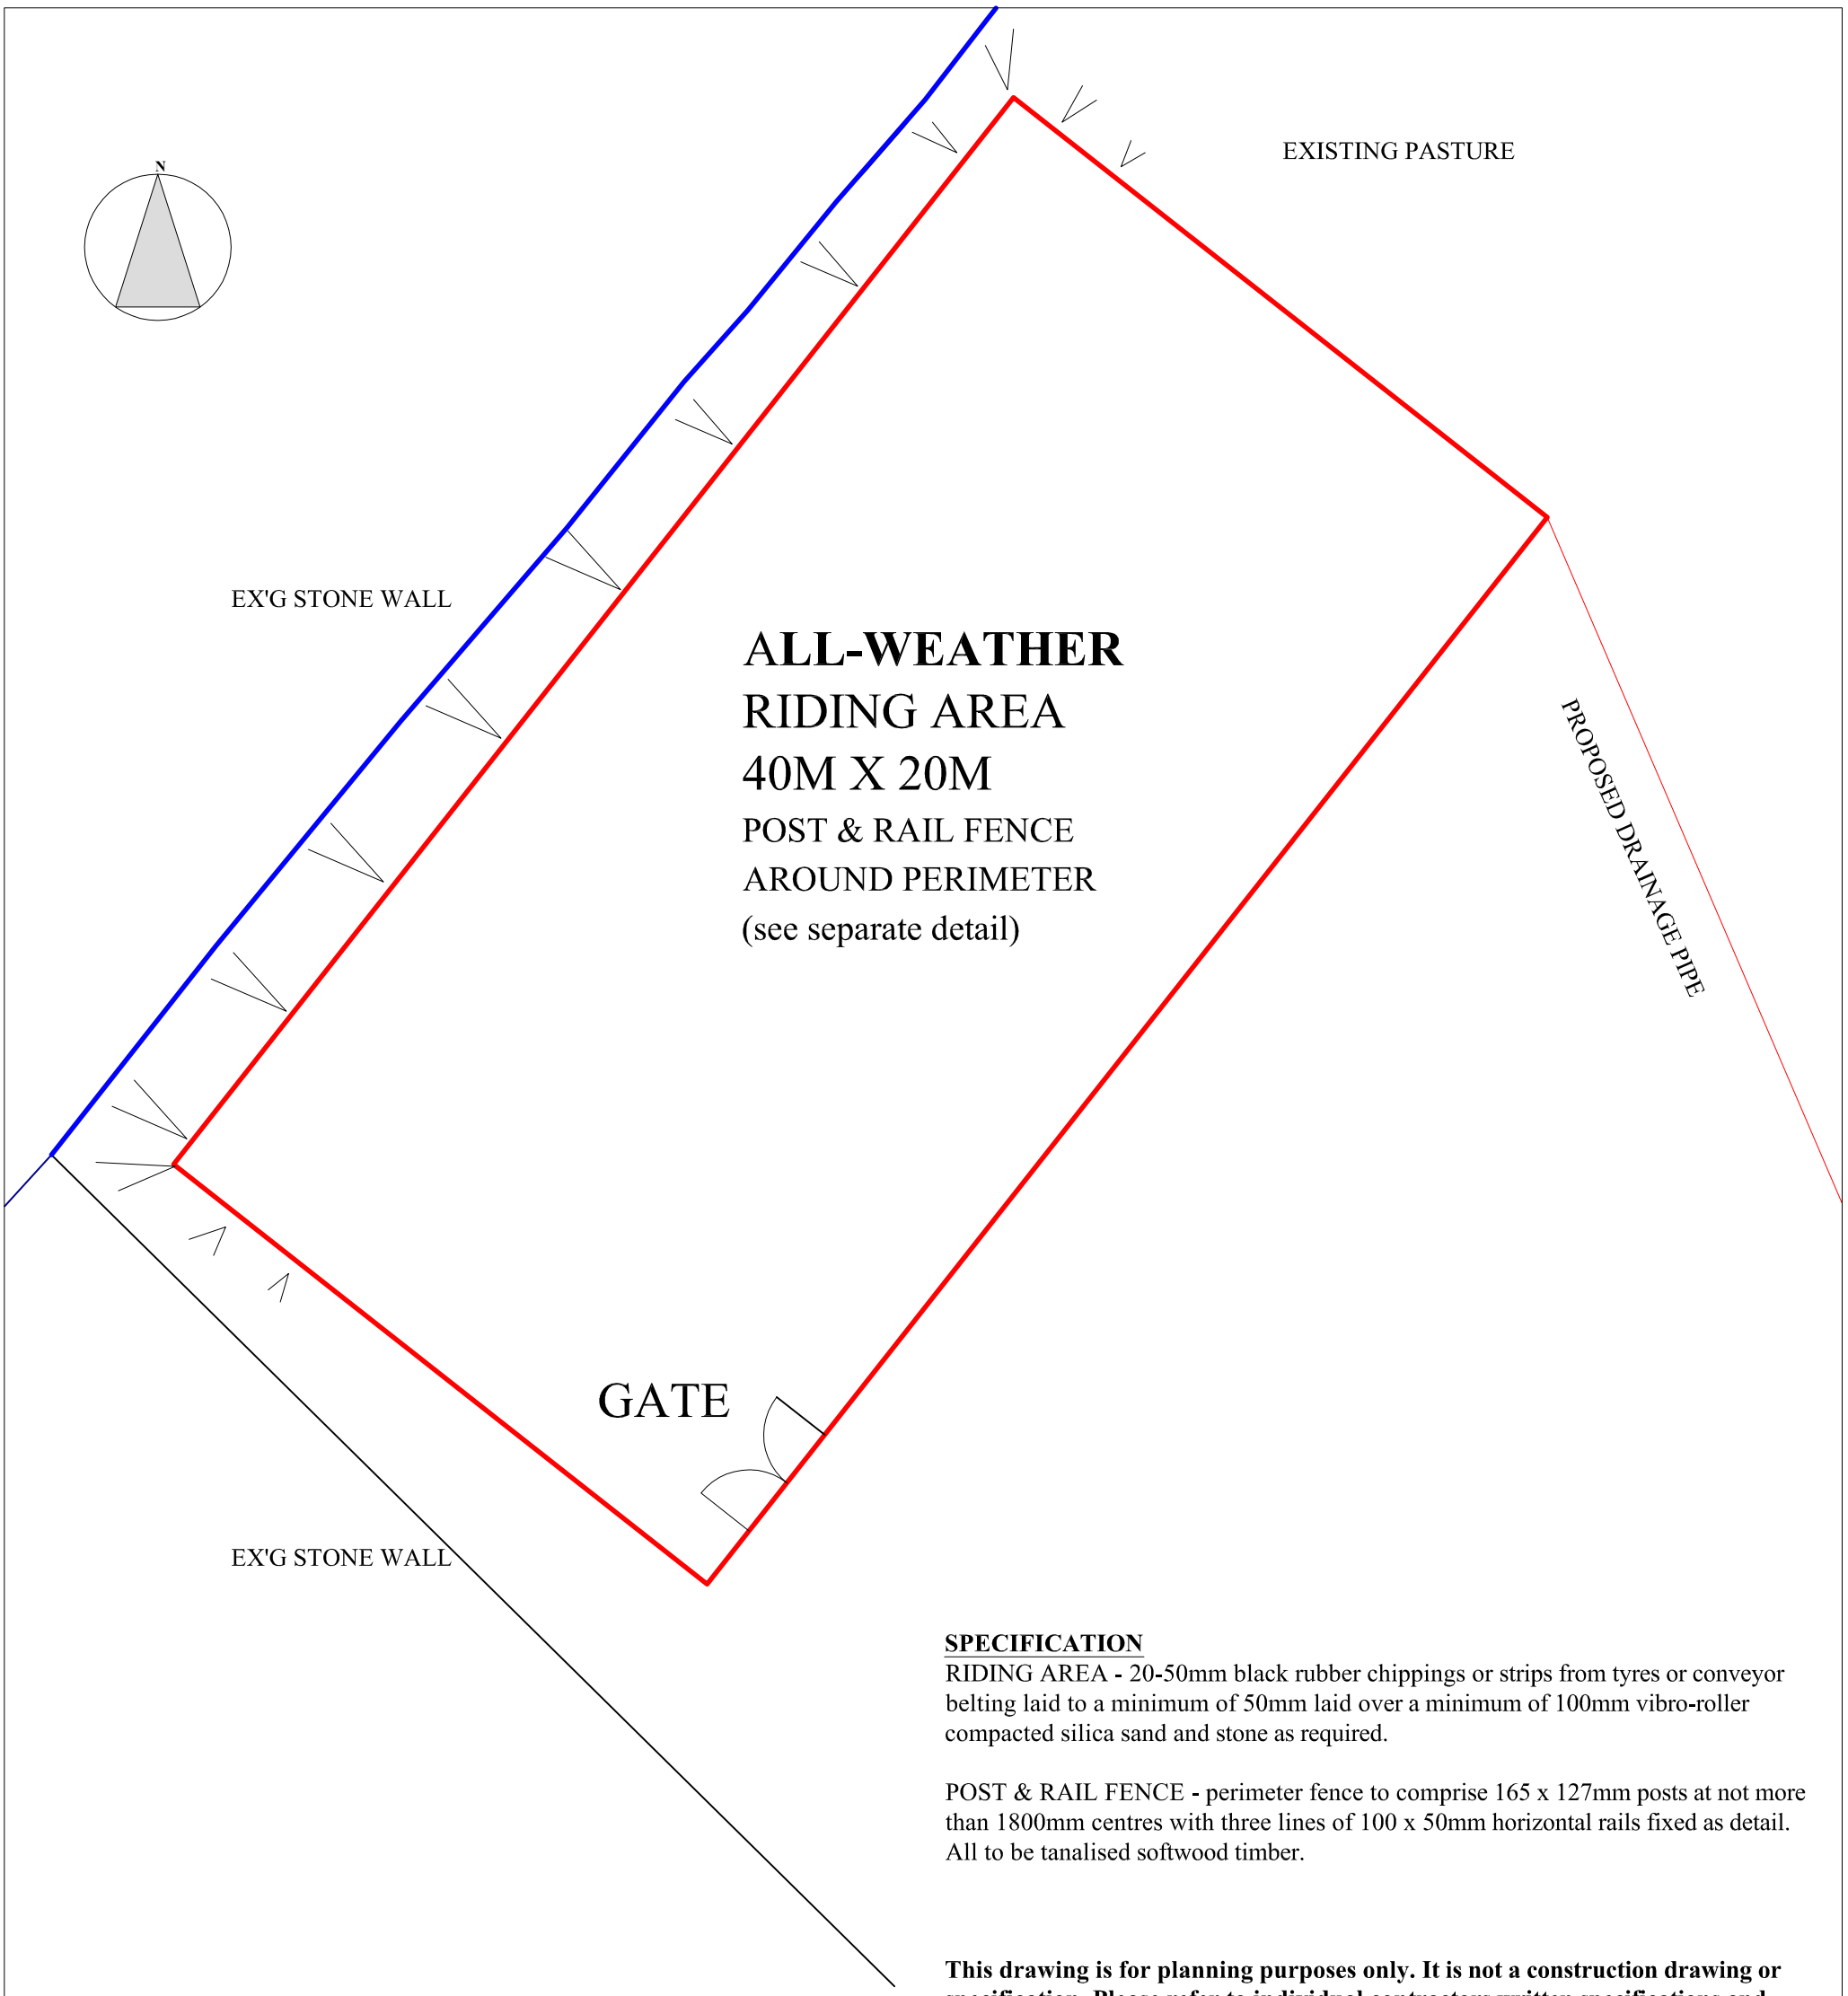


SPECIFICATION

RIDING AREA - 20-50mm black rubber chippings or strips from tyres or conveyor belting laid to a minimum of 50mm laid over a minimum of 100mm vibro-roller compacted silica sand and stone as required.

POST & RAIL FENCE - perimeter fence to comprise 165 x 127mm posts at not more than 1800mm centres with three lines of 100 x 50mm horizontal rails fixed as detail. All to be tanalised softwood timber.

This drawing is for planning purposes only. It is not a construction drawing or specification. Please refer to individual contractors written specifications and details for for construction and contractual details.
Please check for the presence of , and ensure no that, utility services would be harmed before starting work.

SITE PLAN - PROPOSED OUTDOOR RIDING AREA, UPPER PARK FARM, IPSTONES

Drawing No. 601-2 Scale - 1:200 Paper size: A3 Date: 19-07-2016

KEN WAINMAN ASSOCIATES LTD, 31A St. Edward Street, Leek, Staffs, ST13 5DN