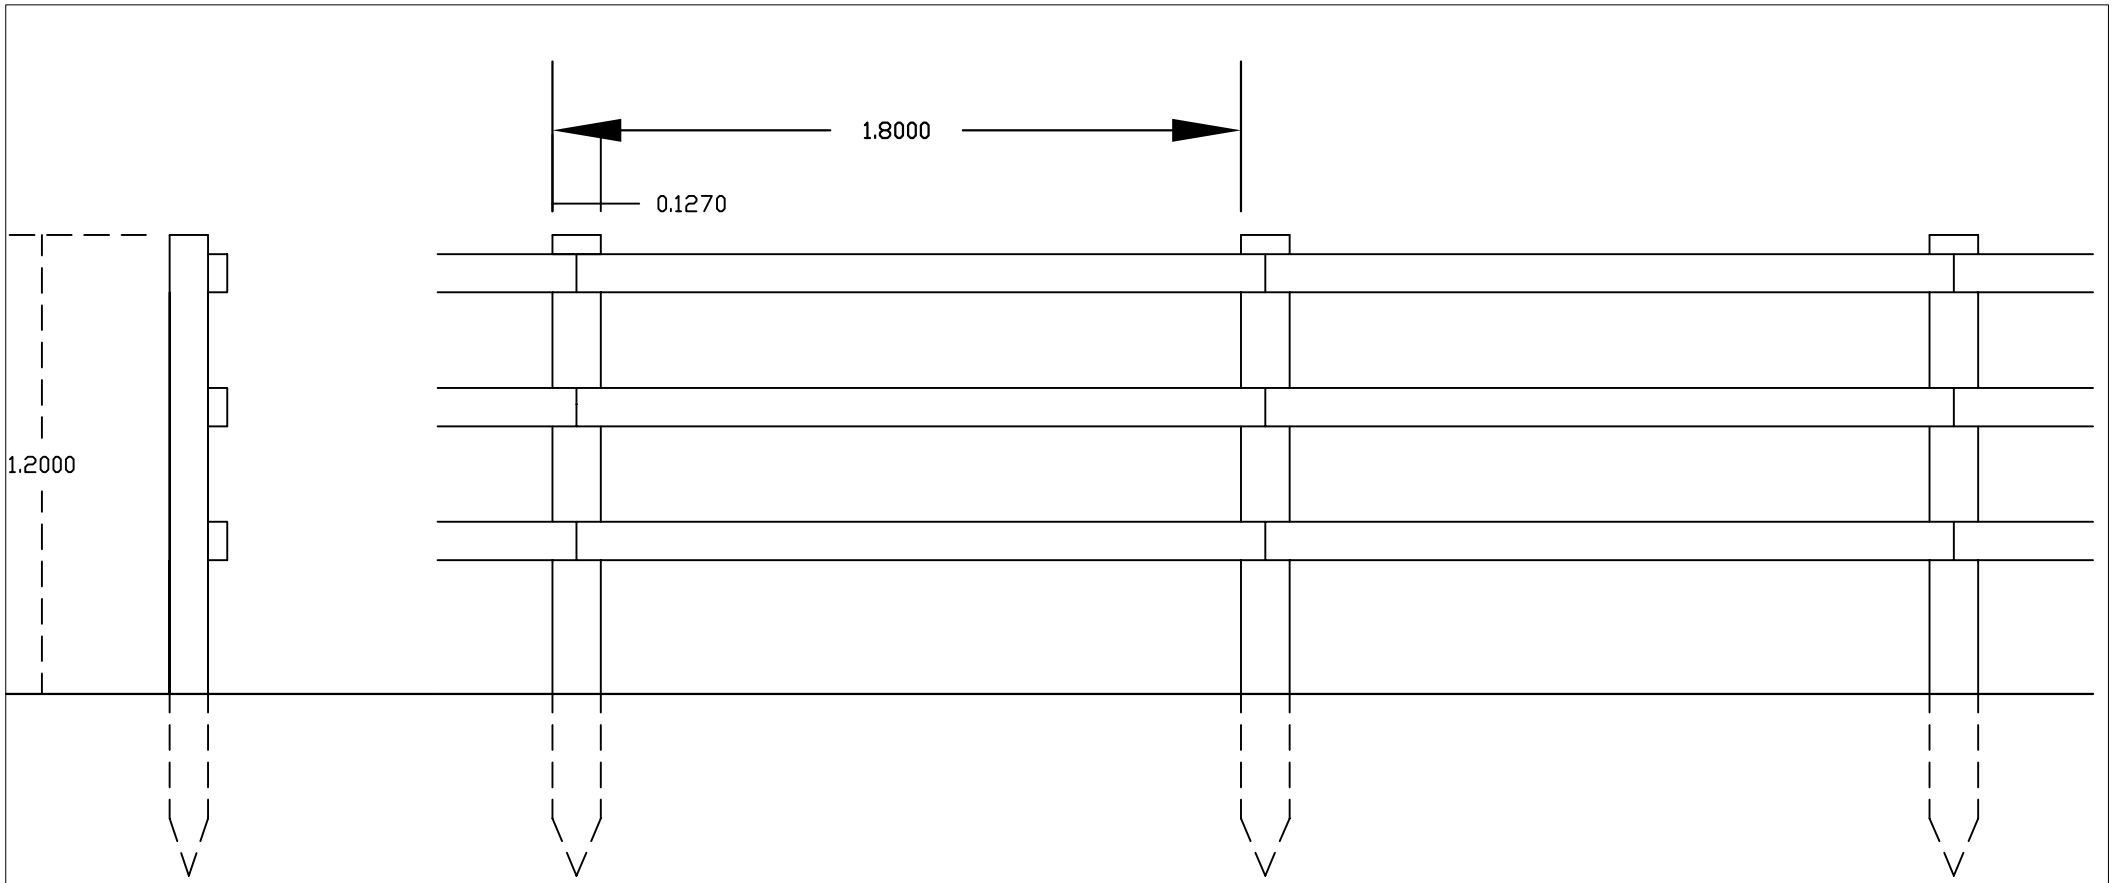


Materials - Tanalised softwood timber.
100mm x 50mm bars nailed to 1.65m x127mmx 75mm posts at 1.8m centres.

POST& RAIL FENCE DETAILS

Scale - 1:20