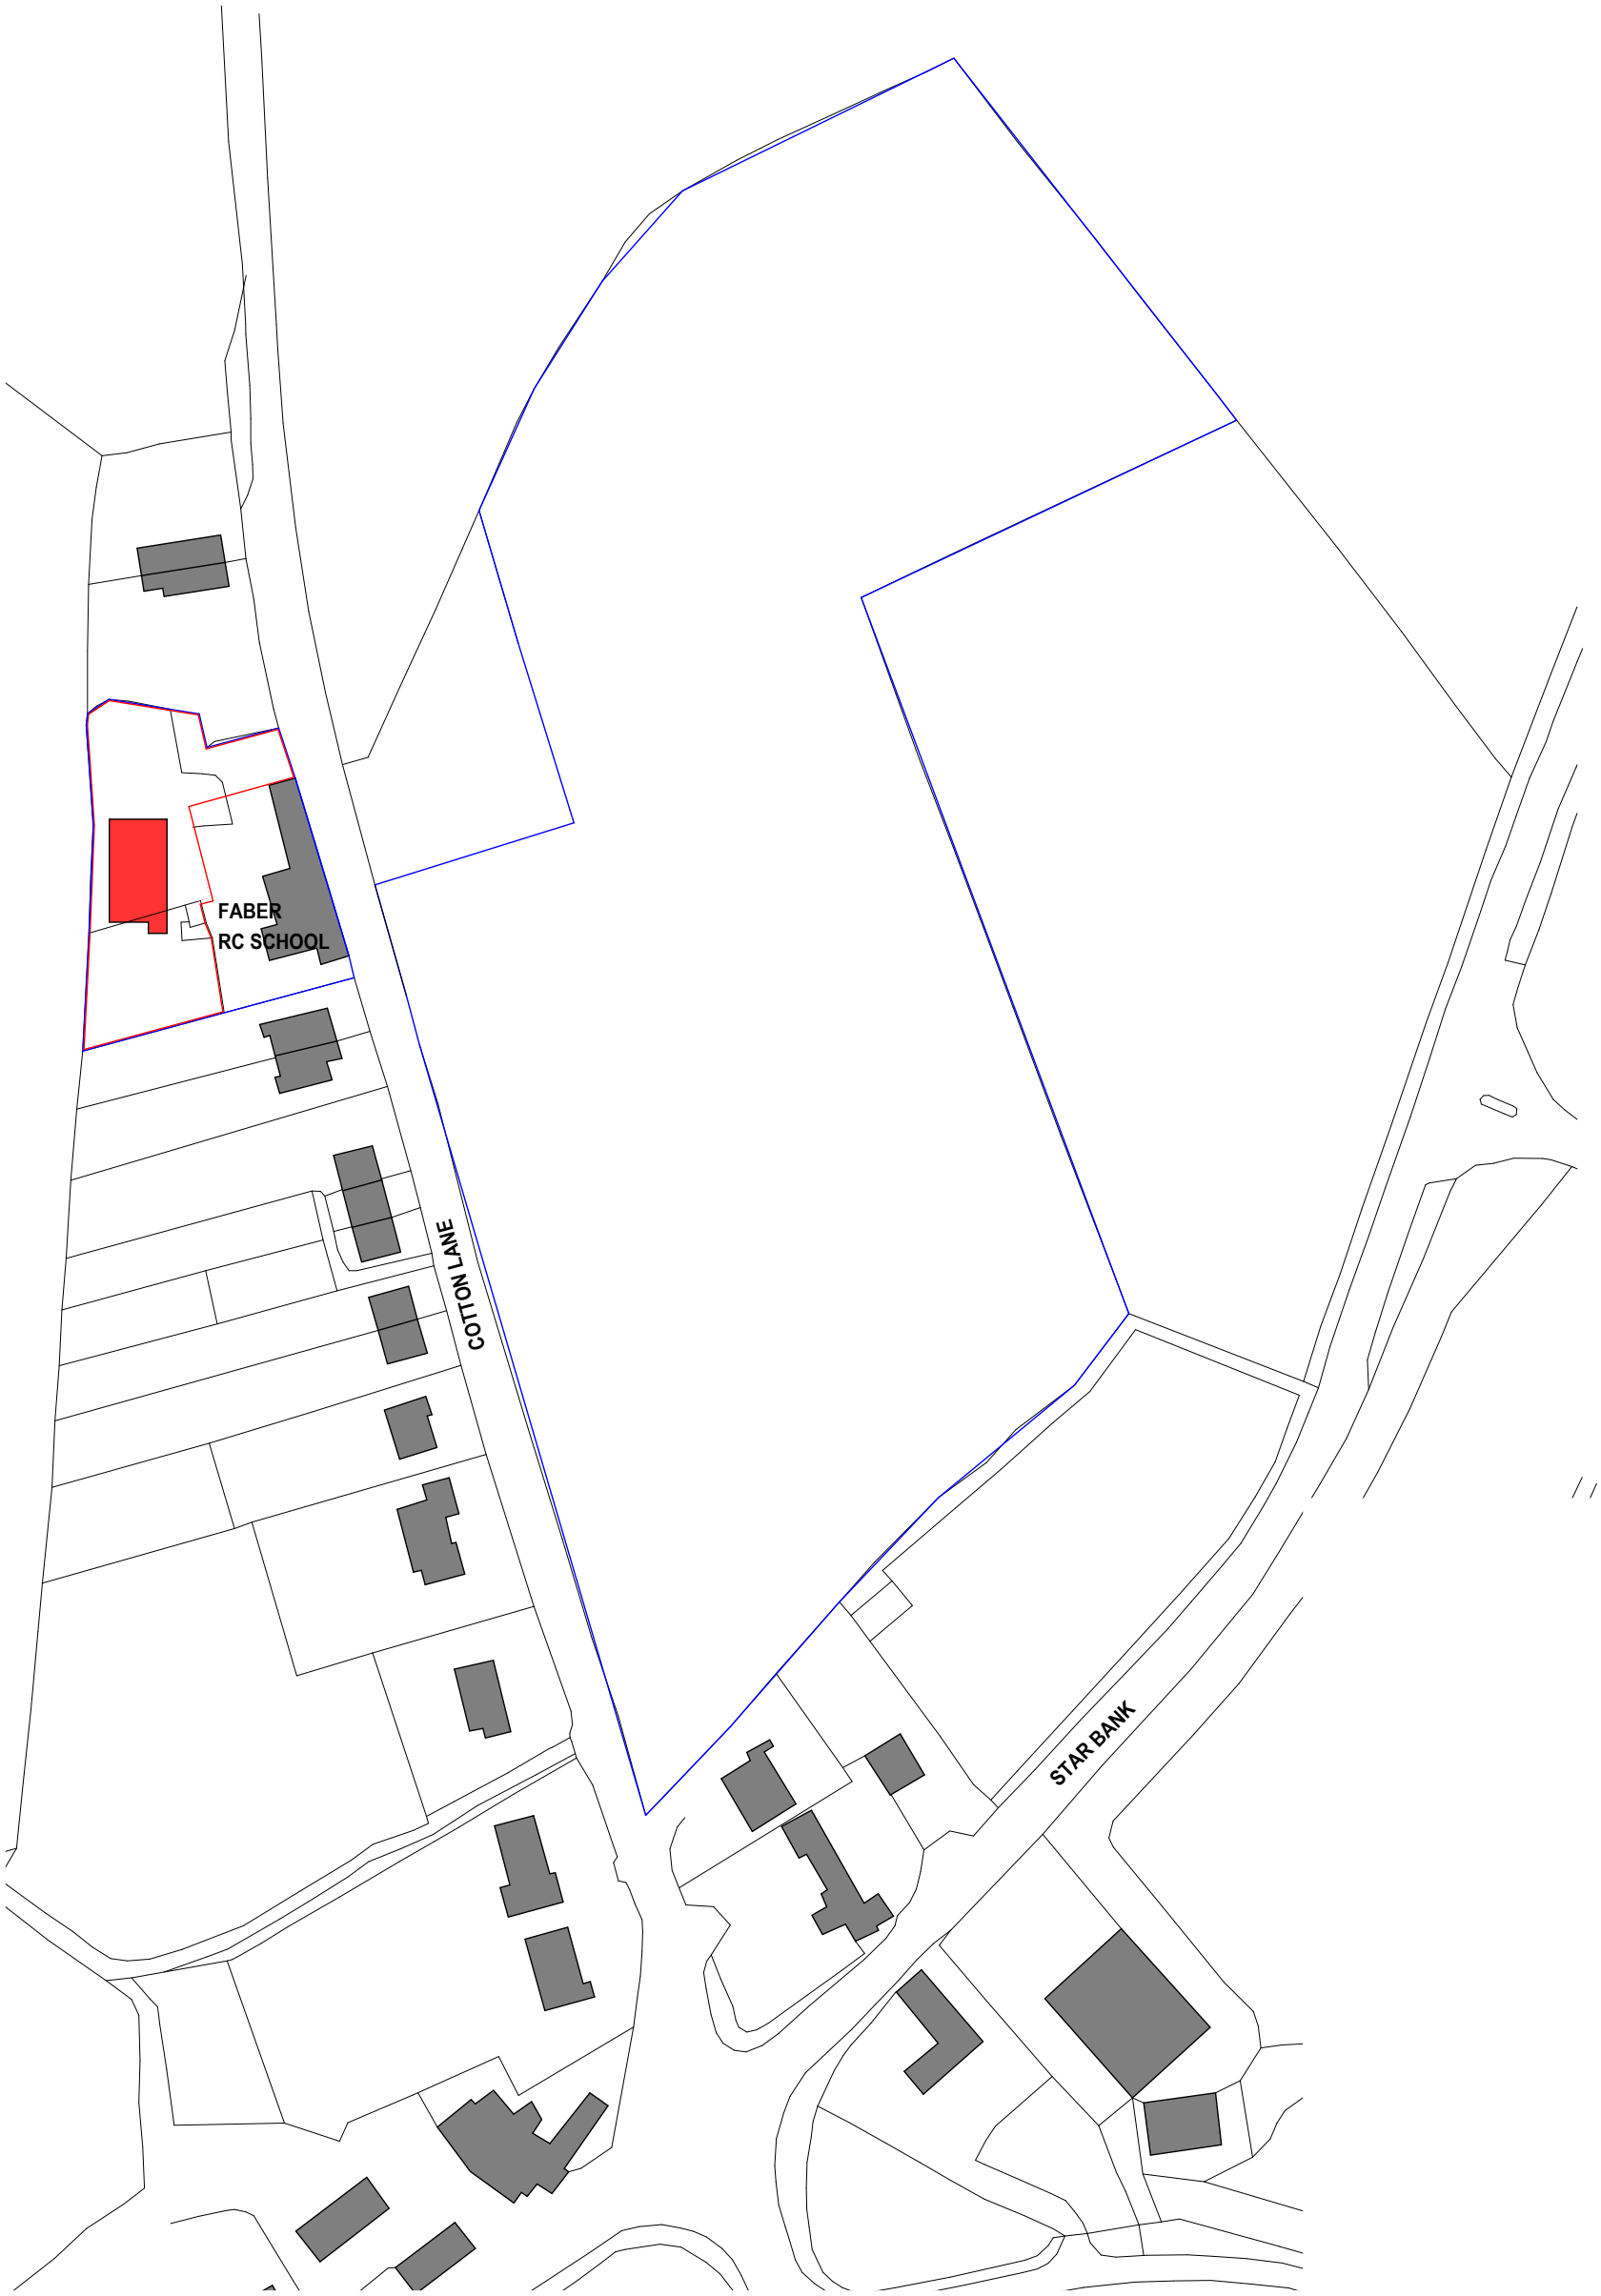

Drawing no.
3142-10-40

Drawn: SS

Client.
Faber RC Primary School, Cotton

Project.
New Classroom & Dining Room

Site Location

Revision.

Date: 06/05/2016

Scale.
1:1250

wood | goldstraw | yorath
ARCHITECTS QUANTITY SURVEYORS CDM CO-ORDINATORS
Churchill House, Regent Road, Stoke on Trent, ST1 3RH.
Tel:01782 208000 Fax:01782 208712
E-Mail : info@woodgoldstraw.co.uk
Copyright. Wood Goldstraw Yorath LLP.
Contractors are to check all dimensions on site and refer any discrepancies to the Arch
Do not scale from this drawing.