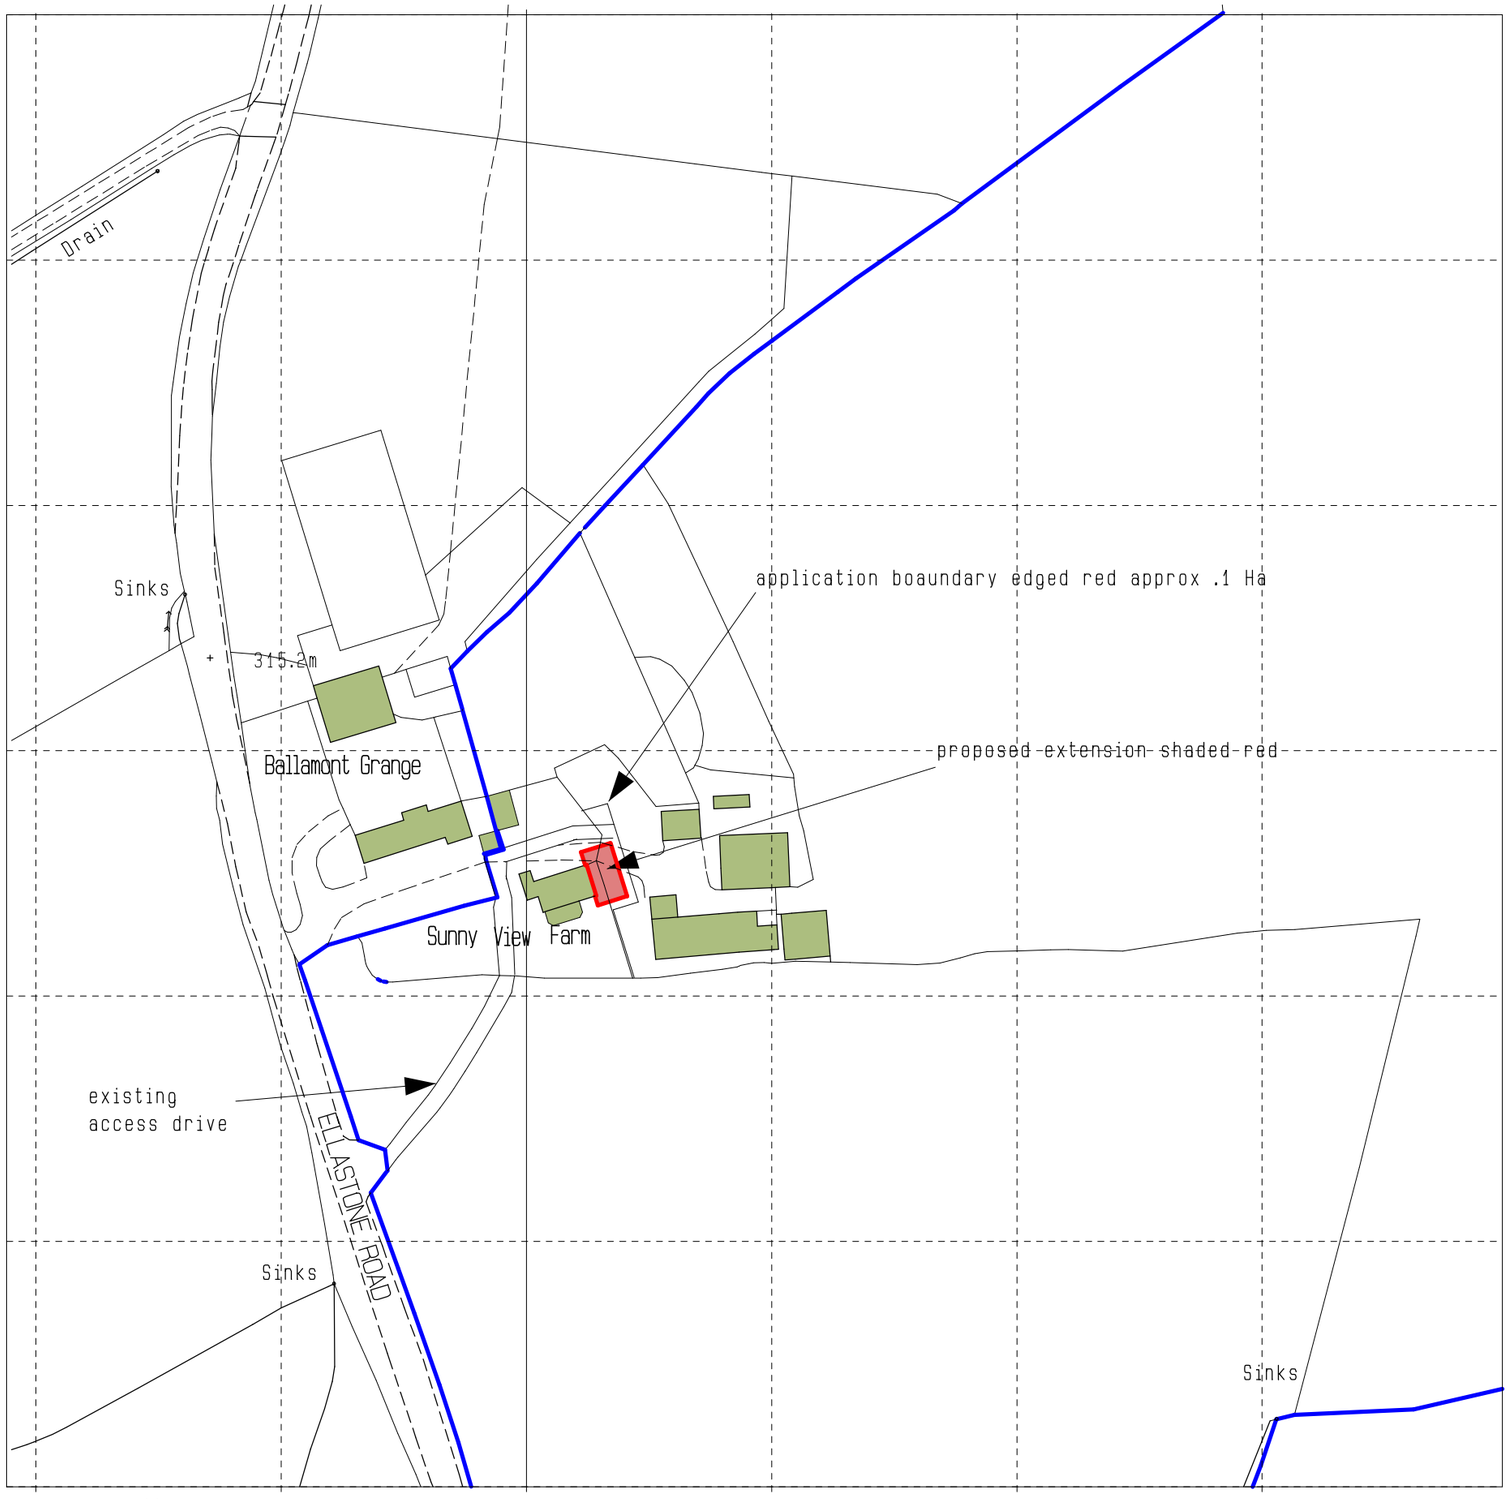


Ordnance Survey (c) Crown Copyright 2016. All rights reserved. Licence number 100022432

SITE LOCATION PLAN
SCALE 1:1250

ORDNANCE SURVEY EXPLORER MAP (NOT TO SCALE)

extension edged and shaded red

land in ownership edged blue

N

SCALE 1:1250

0 50m

PROJECT SUNNYVIEW FARM, WINKHILL ST13 7QY

DRAWING SITE LOCATION PLAN

SCALE @ PAPER SIZE 1:1250@A3 NAME SC DATE JUNE 2016

ANTHONY SHORT + PARTNERS ARCHITECTS LLP
34 Church Street, Ashbourne, Derbyshire, DE6 1AE
T 01335 340890 F 01335 300624 E info@asap-architects.com
W www.asap-architects.com

DRAWING NUMBER / REVISION

C35-01

© COPYRIGHT