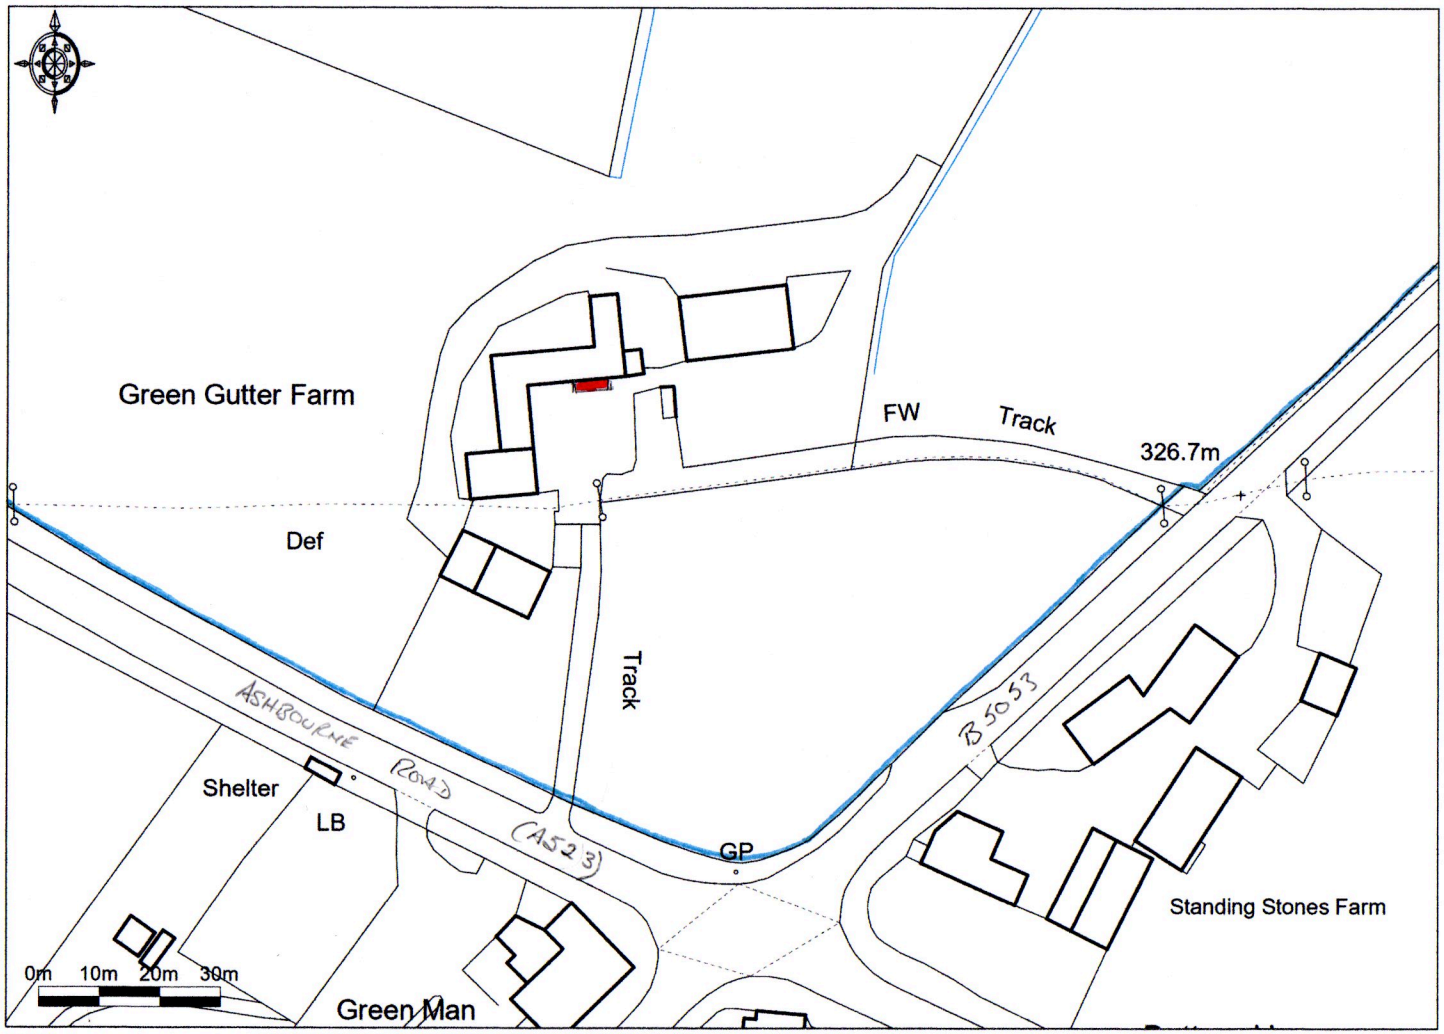

Ordnance Survey © Crown Copyright 2016. All rights reserved. Licence number 100022432. Plotted Scale - 1:1250

Promap®

Proposed Porch Extension at Green Gutter Farm, Bottomhouse,

Leek Staffs ST13 7QN. Location Plan pjl/01