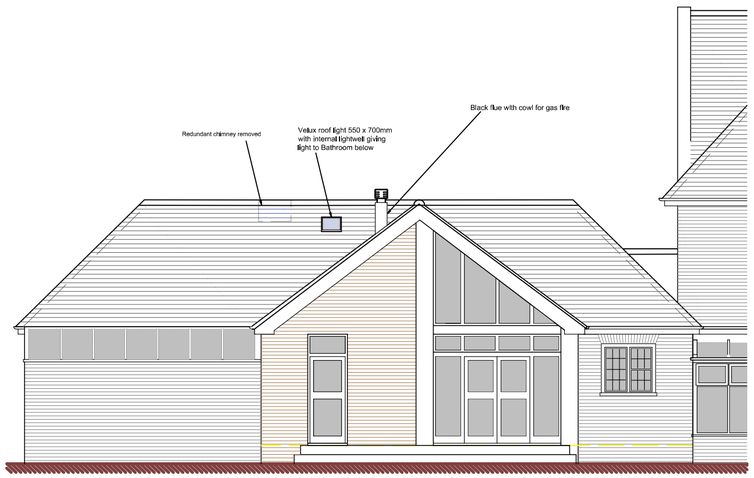

North west elevation

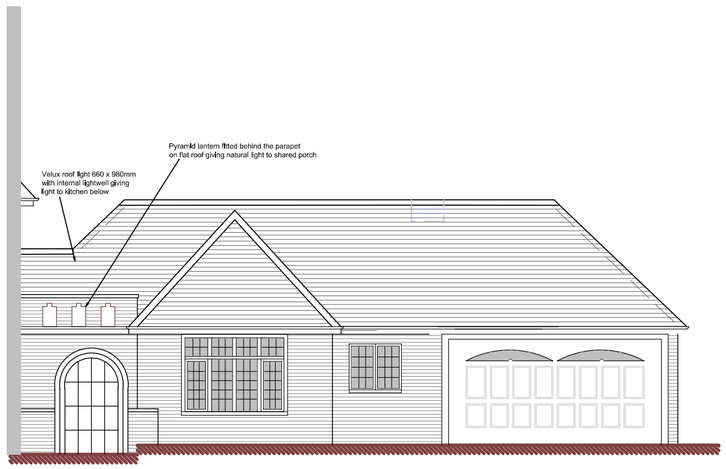

South east elevation



North east elevation

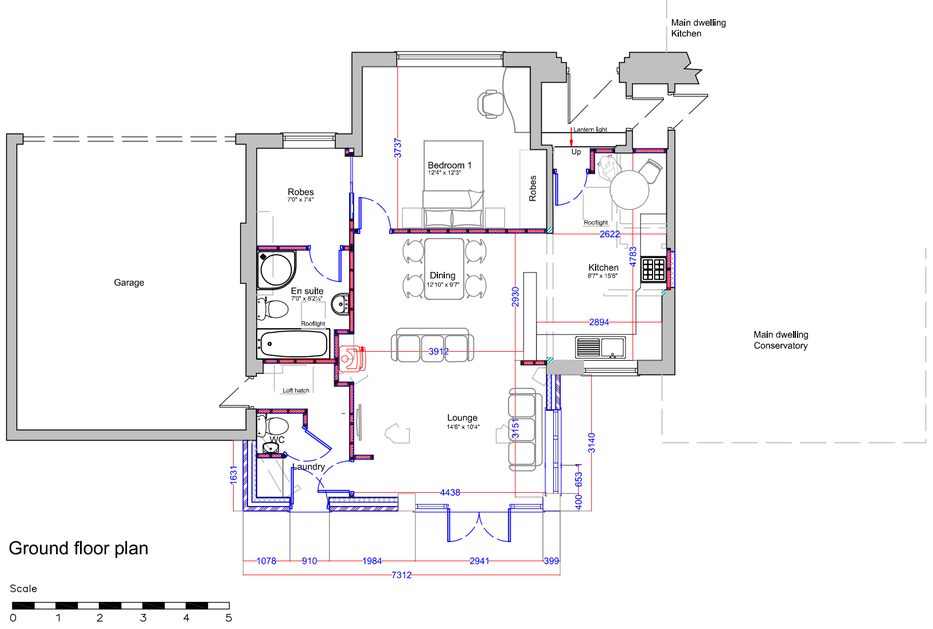

Ground floor plan

Scale

0 1 2 3 4 5

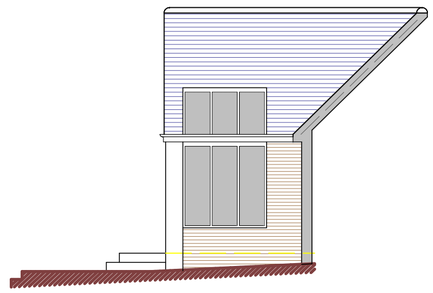

South west elevation

DBD Architectural Consultancy Ltd ©2016

1. Copyright is vested with DBD Architectural Consultancy Ltd.

2. All dimensions to be checked on site before proceeding.

3. Contractor to check/adjust dimensions of new work to suit existing conditions.
Do not assume existing structure or details are plumb, square or level.

4. Contractor must notify the architect of any discrepancies before proceeding.

5. All drawings to be read in conjunction with all other consultants drawings and specs.

Rev	Date	Description
H	01.08.16	Minor amendments due to client comments
G	29.07.16	Minor amendments due to client comments
F	28.07.16	Minor amendments due to client comments
E	28.07.16	Minor amendments due to client comments
D	13.06.16	Minor amendments due to client comments
C	09.06.16	Minor amendments due to client comments
B	08.06.16	Minor amendments due to client comments
A	06.06.16	Generally amended due to client comments

DBD Architectural Consultancy
DBD Architectural Consultancy Ltd
50 Broad Street, Leek,
Staffordshire, ST13 5NS
01538 383118
mail@dbdconsultants.co.uk
www.dbdconsultants.co.uk

Client
Mr and Mrs Turner
The Gables
Buxton road
Leek

Project
Proposed internal alterations with rear extension

Title:
Plans and elevations as proposed

Stage: Planning
Size: A2
Scale:1:100
Date: 31.05.16
Job No: 1630-100
Drawing Number: PL 03H