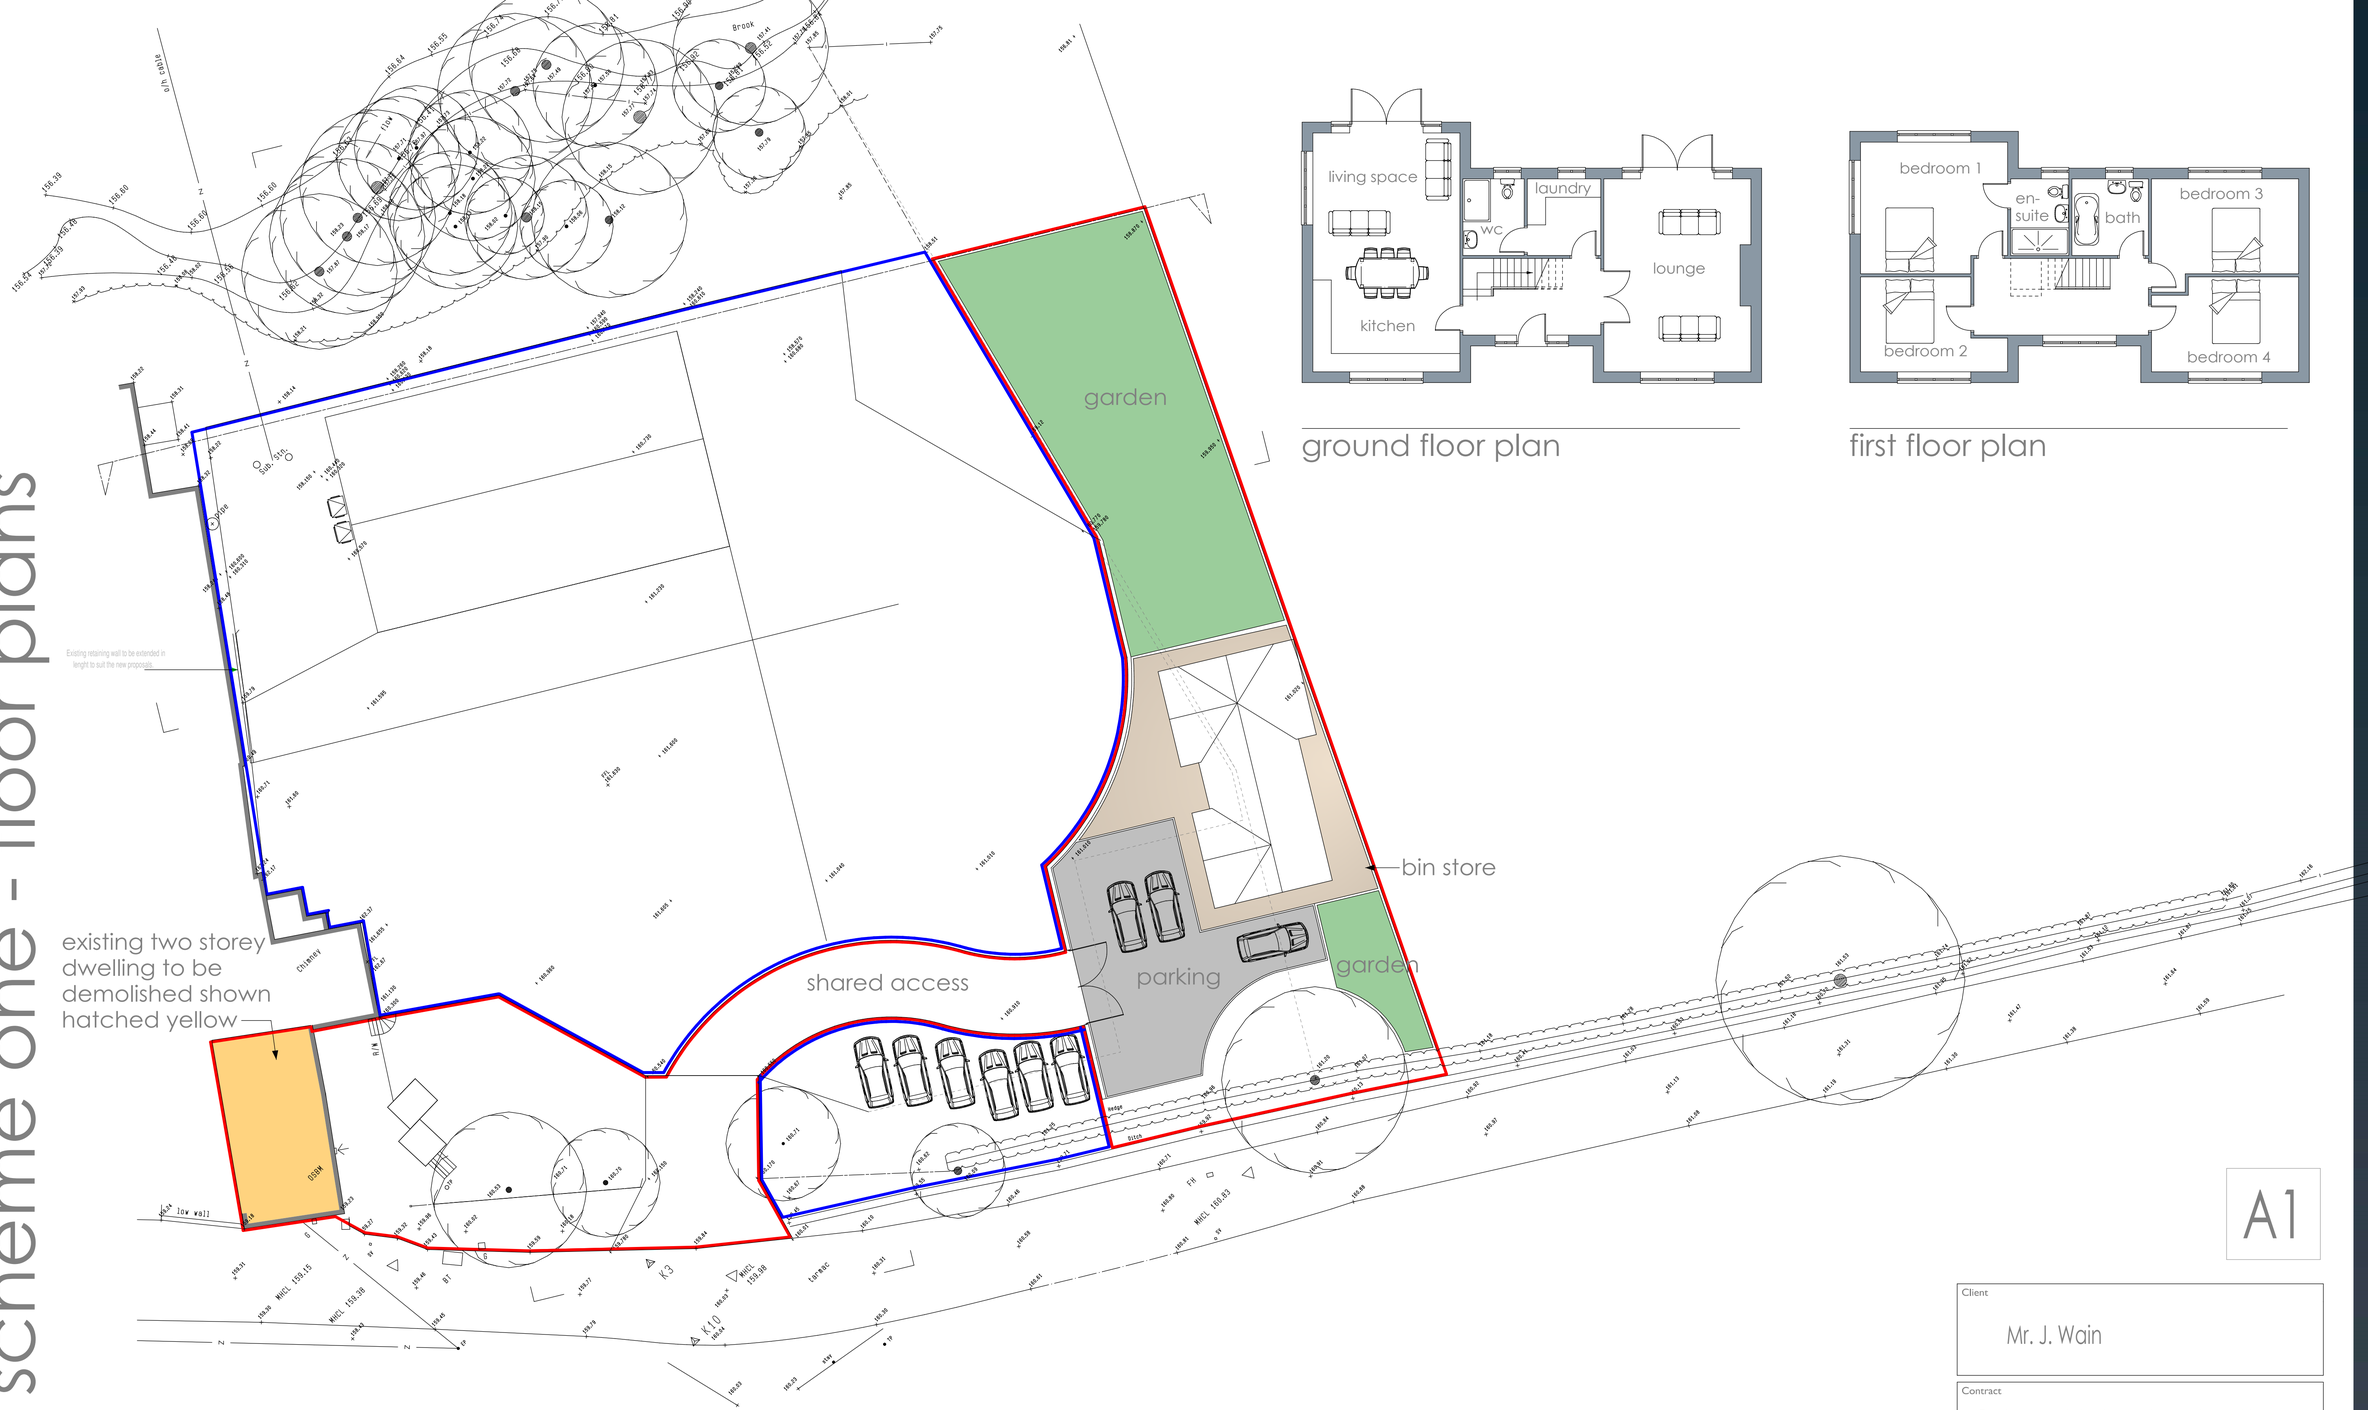
proposed scheme one - floor plans


garden
bin store
parking
garden
shared access
existing two storey dwelling to be demolished shown hatched yellow
Existing retaining wall to be extended in lenght to suit the new proposals
Brook
Chimney
SSSM
Sub. Sta.
Fence
Hedge
Fence
Fence
Fence