BYATT OLIVER
— ASSOCIATES —

Telephone 01785 719268
Email enquiries@byattoliver.co.uk
Website www.byattoliver.co.uk

Byatt Oliver
Unit 1B Whitebridge Way, Whitebridge Industrial Estate, Stone, Staffordshire ST15 8LQ

A1


Client
Mr. J. Wain

Contract
Replacement dwelling at land adjacent to Adderley Mill, Trimpos, Brookhouses, Cheadle.

Drawing Title
Proposed Scheme - One
site location plan

Date	July 2016
Status	Preliminary
Scale	1:1250 @ A1
Contract Number	5314
Drg. No.	5314 - 003
Revision Suffix	A

Revisions		
Rev A	03.08.16	Road names added

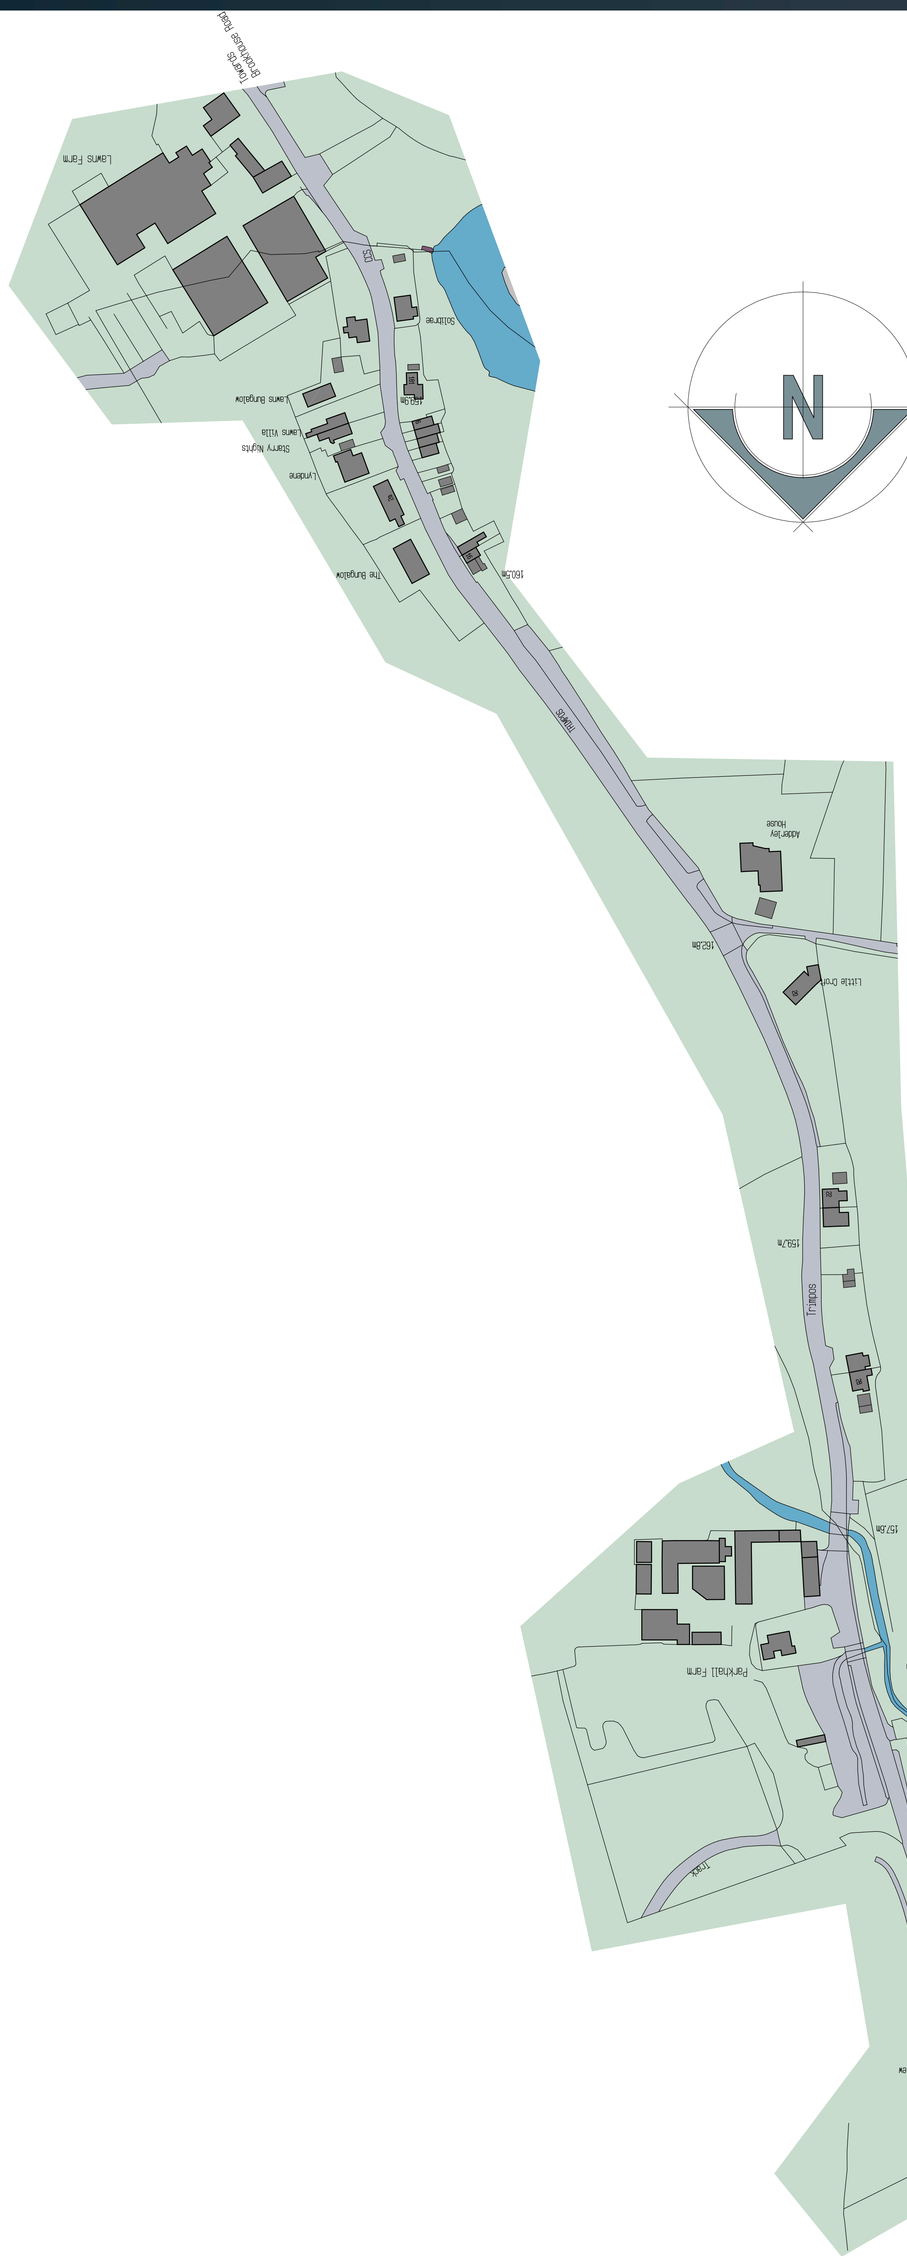

site location plan

Ordnance Survey, (c) Crown Copyright 2016. All rights reserved. Licence number 100022432

proposed scheme one - site location plan