EXISITNG GROUND
FLOOR PLAN

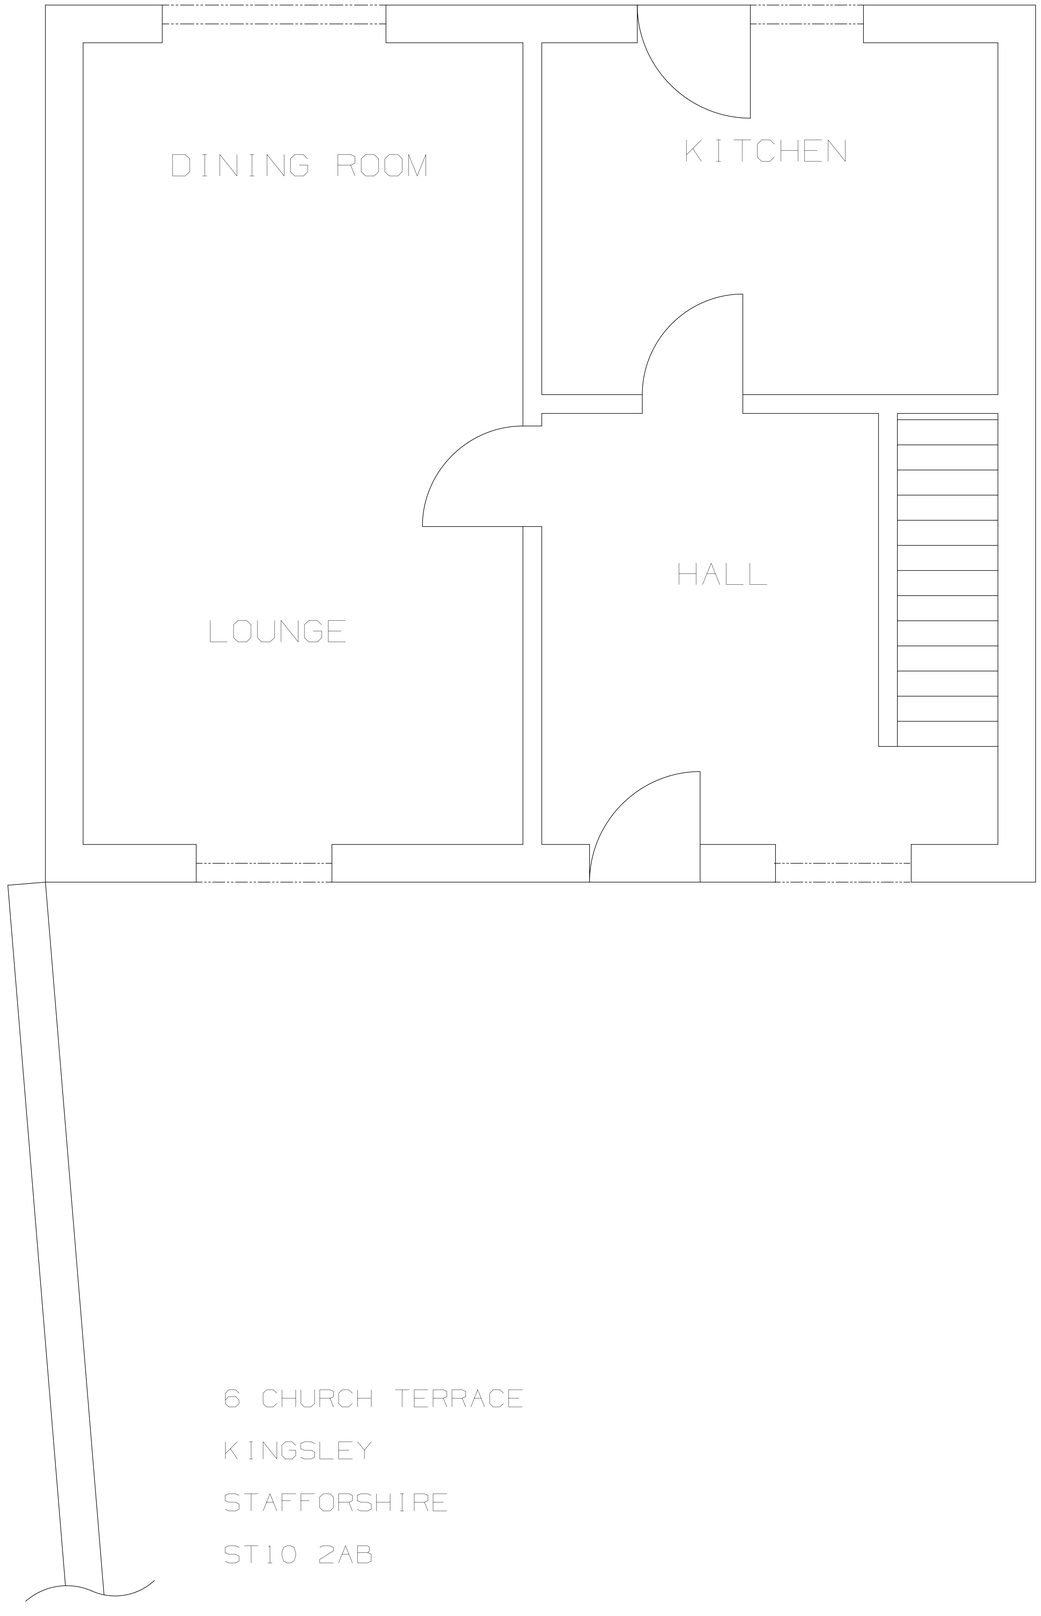

6 CHURCH TERRACE
KINGSLEY
STAFFORSHIRE
ST10 2AB

PROPOSED GROUND
FLOOR PLAN

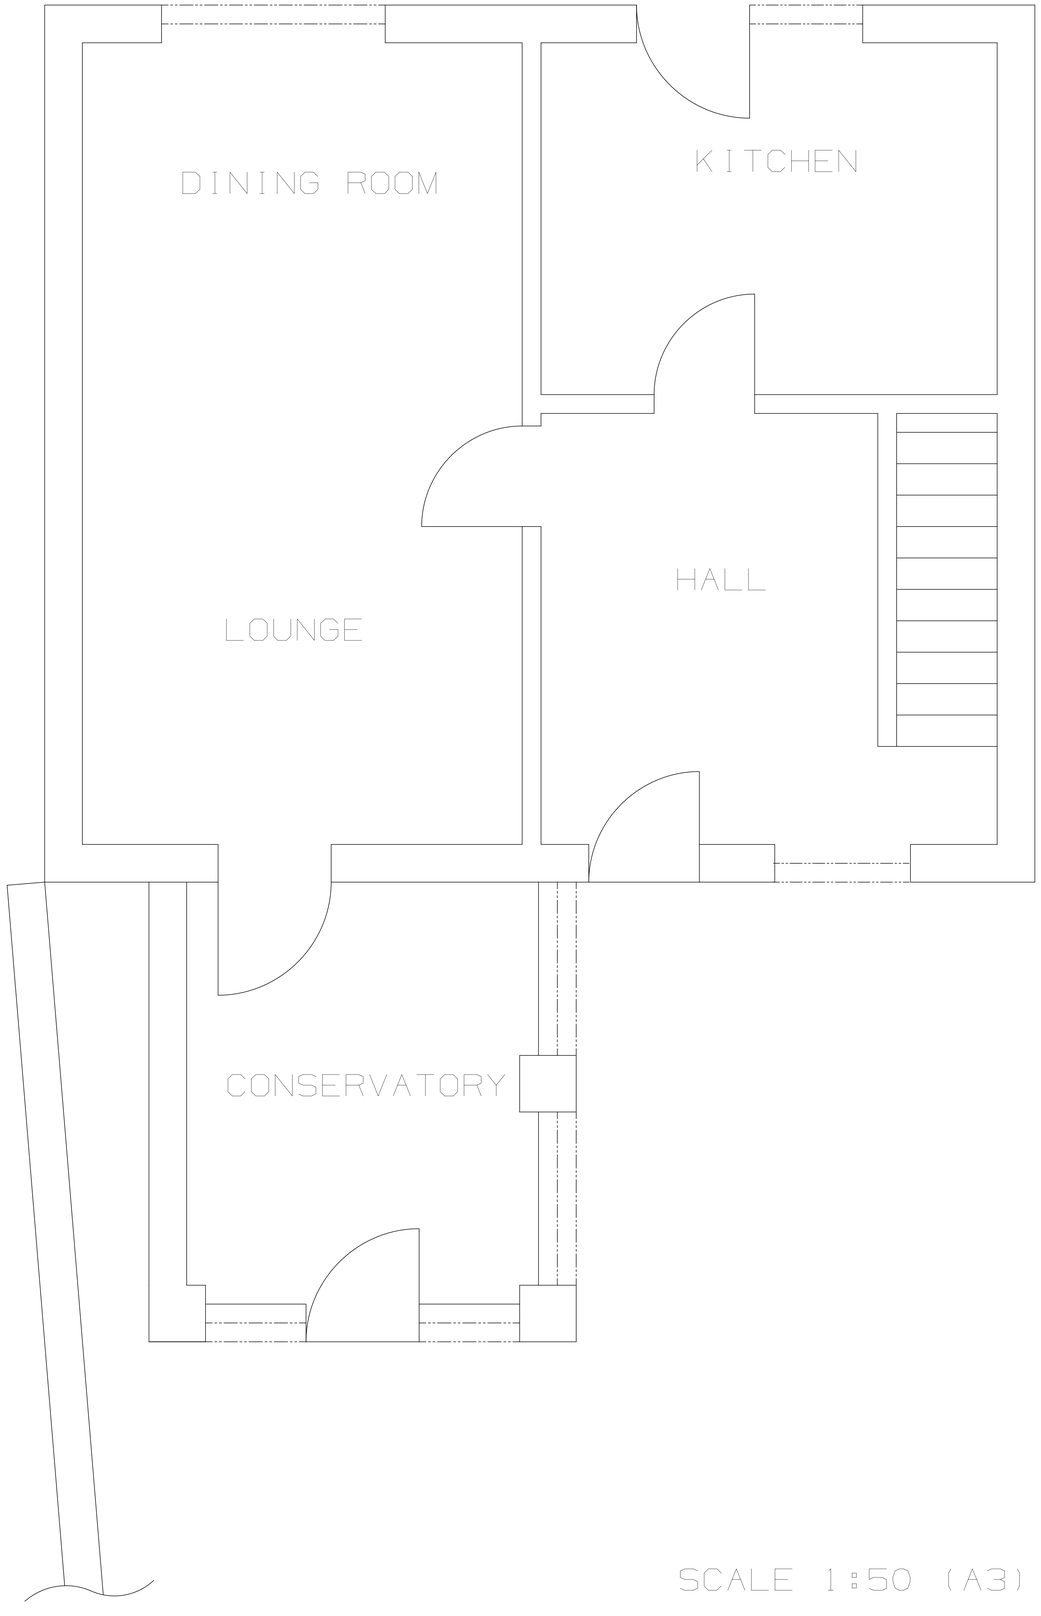

SCALE 1:50 (A3)