




front elevation

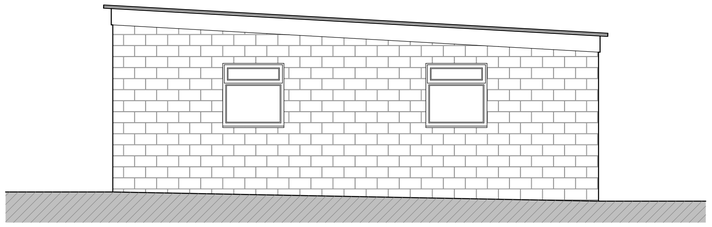


side elevation

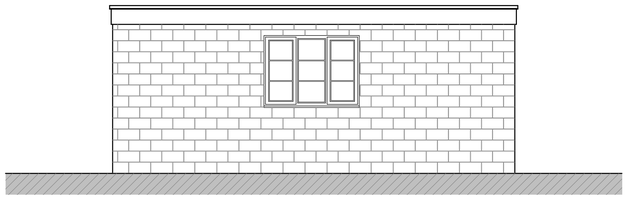


rear elevation

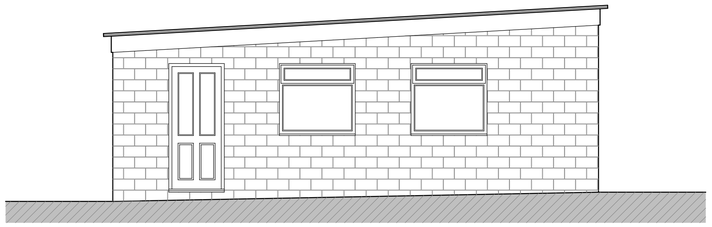


side elevation

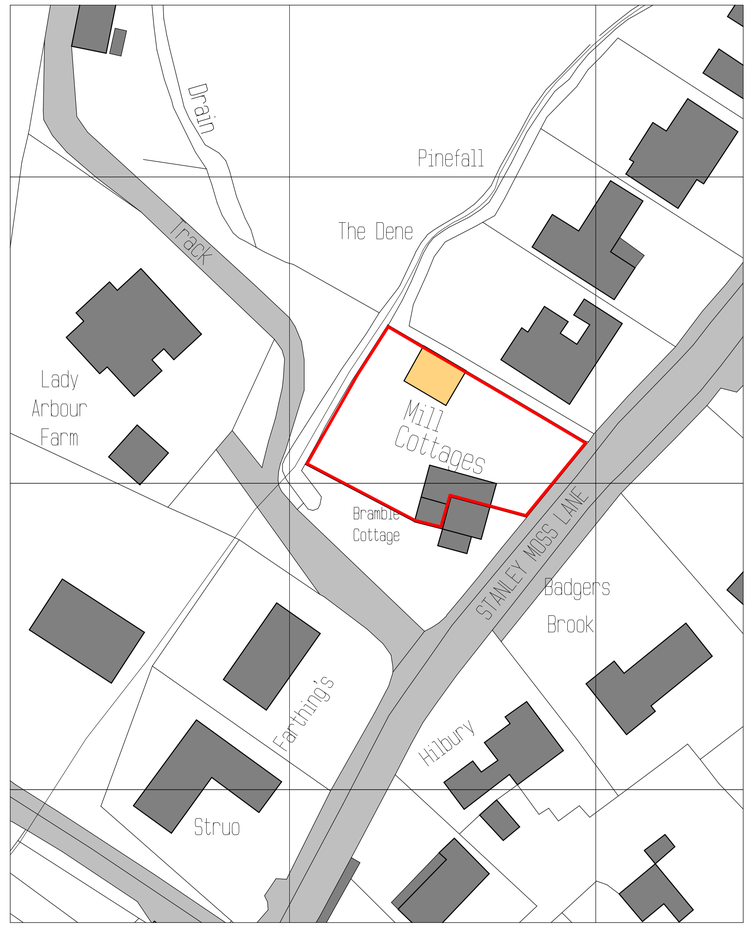

site layout plan
scale 1:500

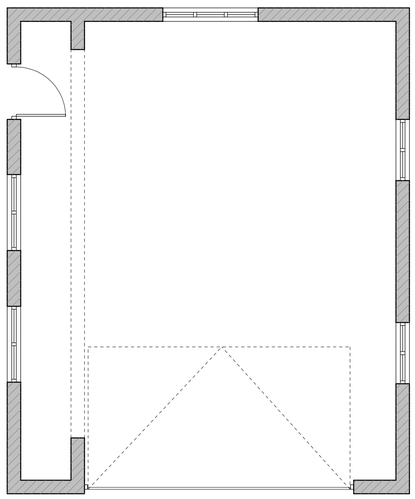

ground floor plan
scale 1:50

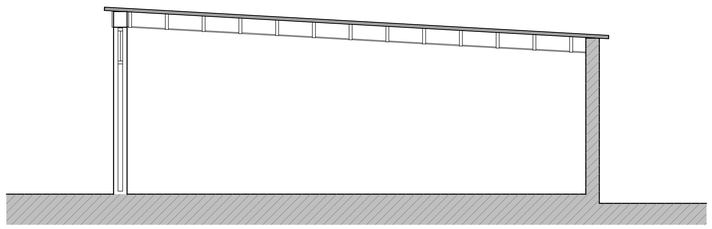

typical section

Client
Mr & Mrs M Plant

Contract
Proposed replacement garage roof
2 Mill House, Stanley Moss Lane,
Stockton Brook, Staffordshire. ST9 9LR

Drawing Title
Existing Conditions
Floor plans and Elevations - Garage

Date: January 2015	Status: Preliminary
Scale: 1:50 @ A1	Contract Number: 5201
Drg. No.: 5202 - 003	Revision Suffix: A

Revisions

Rev A	09.02.16	Site Layout added

BYATT OLIVER
— ASSOCIATES —
Telephone: 01785 719048
Email: enquiries@byattoliver.co.uk
Website: www.byattoliver.co.uk
Byatt Oliver
Unit 1B Whitebridge Way, Whitebridge Industrial Estate, Stone, Staffordshire ST15 8LQ