

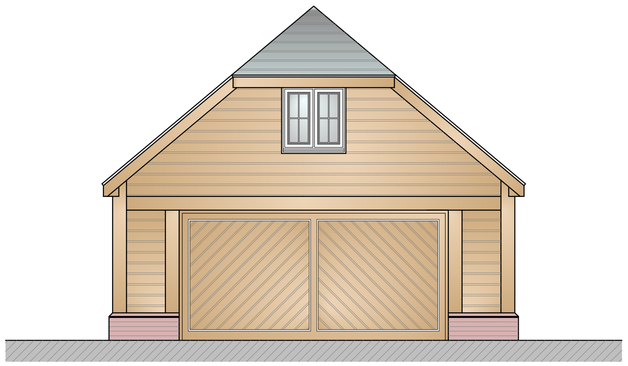



front elevation

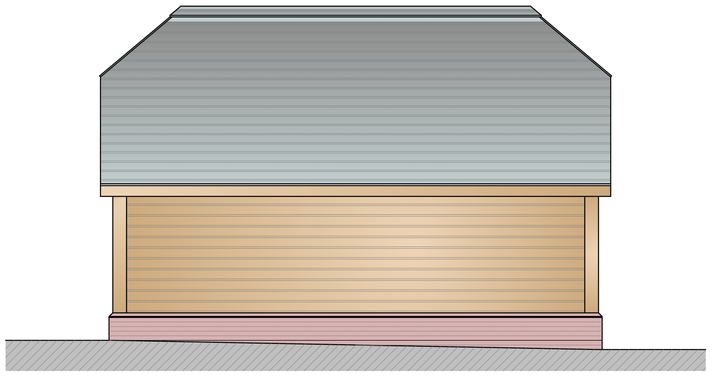


side elevation

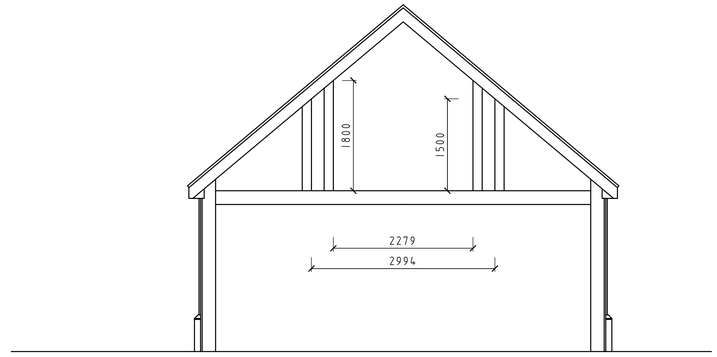


typical section

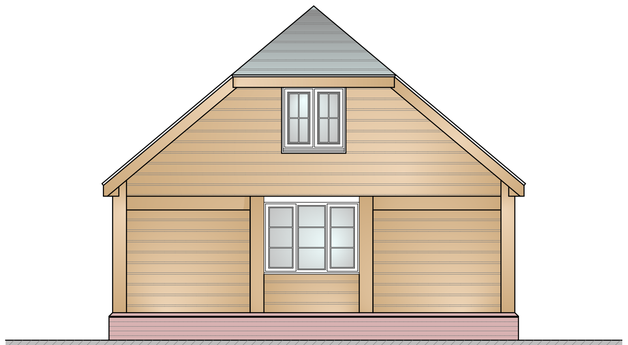

rear elevation

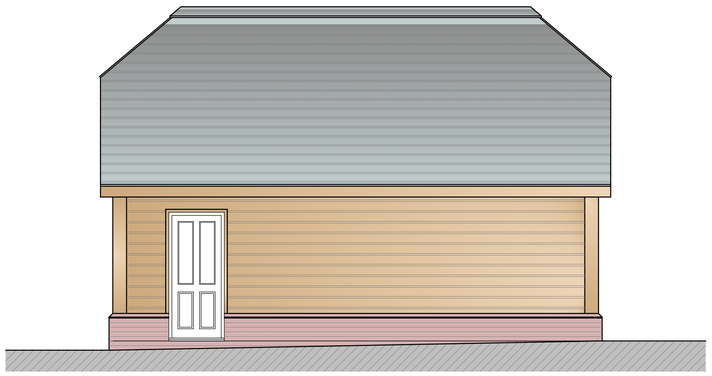

side elevation

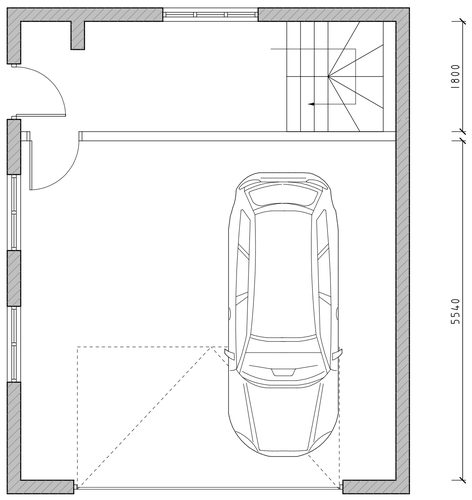

ground floor plan

scale 1:50

Client

Mr & Mrs M Plant

Contract

Proposed replacement garage roof
2 Mill House, Stanley Moss Lane,
Stockton Brook, Staffordshire. ST9 9LR

Drawing Title

Proposed Conditions
Floor plans and Elevations - Garage

Date: January 2015	Status: Preliminary
Scale: 1:50 @ A1	Contract Number: 5201
Drg. No.: 5202 - 005	Revision Suffix: A B

Revisions

Rev A		
Rev B	30.06.16	Windows omitted

BYATT OLIVER
— ASSOCIATES —

Telephone: 01785 719268
Email: enquiries@byattoliver.co.uk
Website: www.byattoliver.co.uk

Byatt Oliver
Unit 18 Whitebridge Way, Whitebridge Industrial Estate, Stone, Staffordshire ST15 8LQ