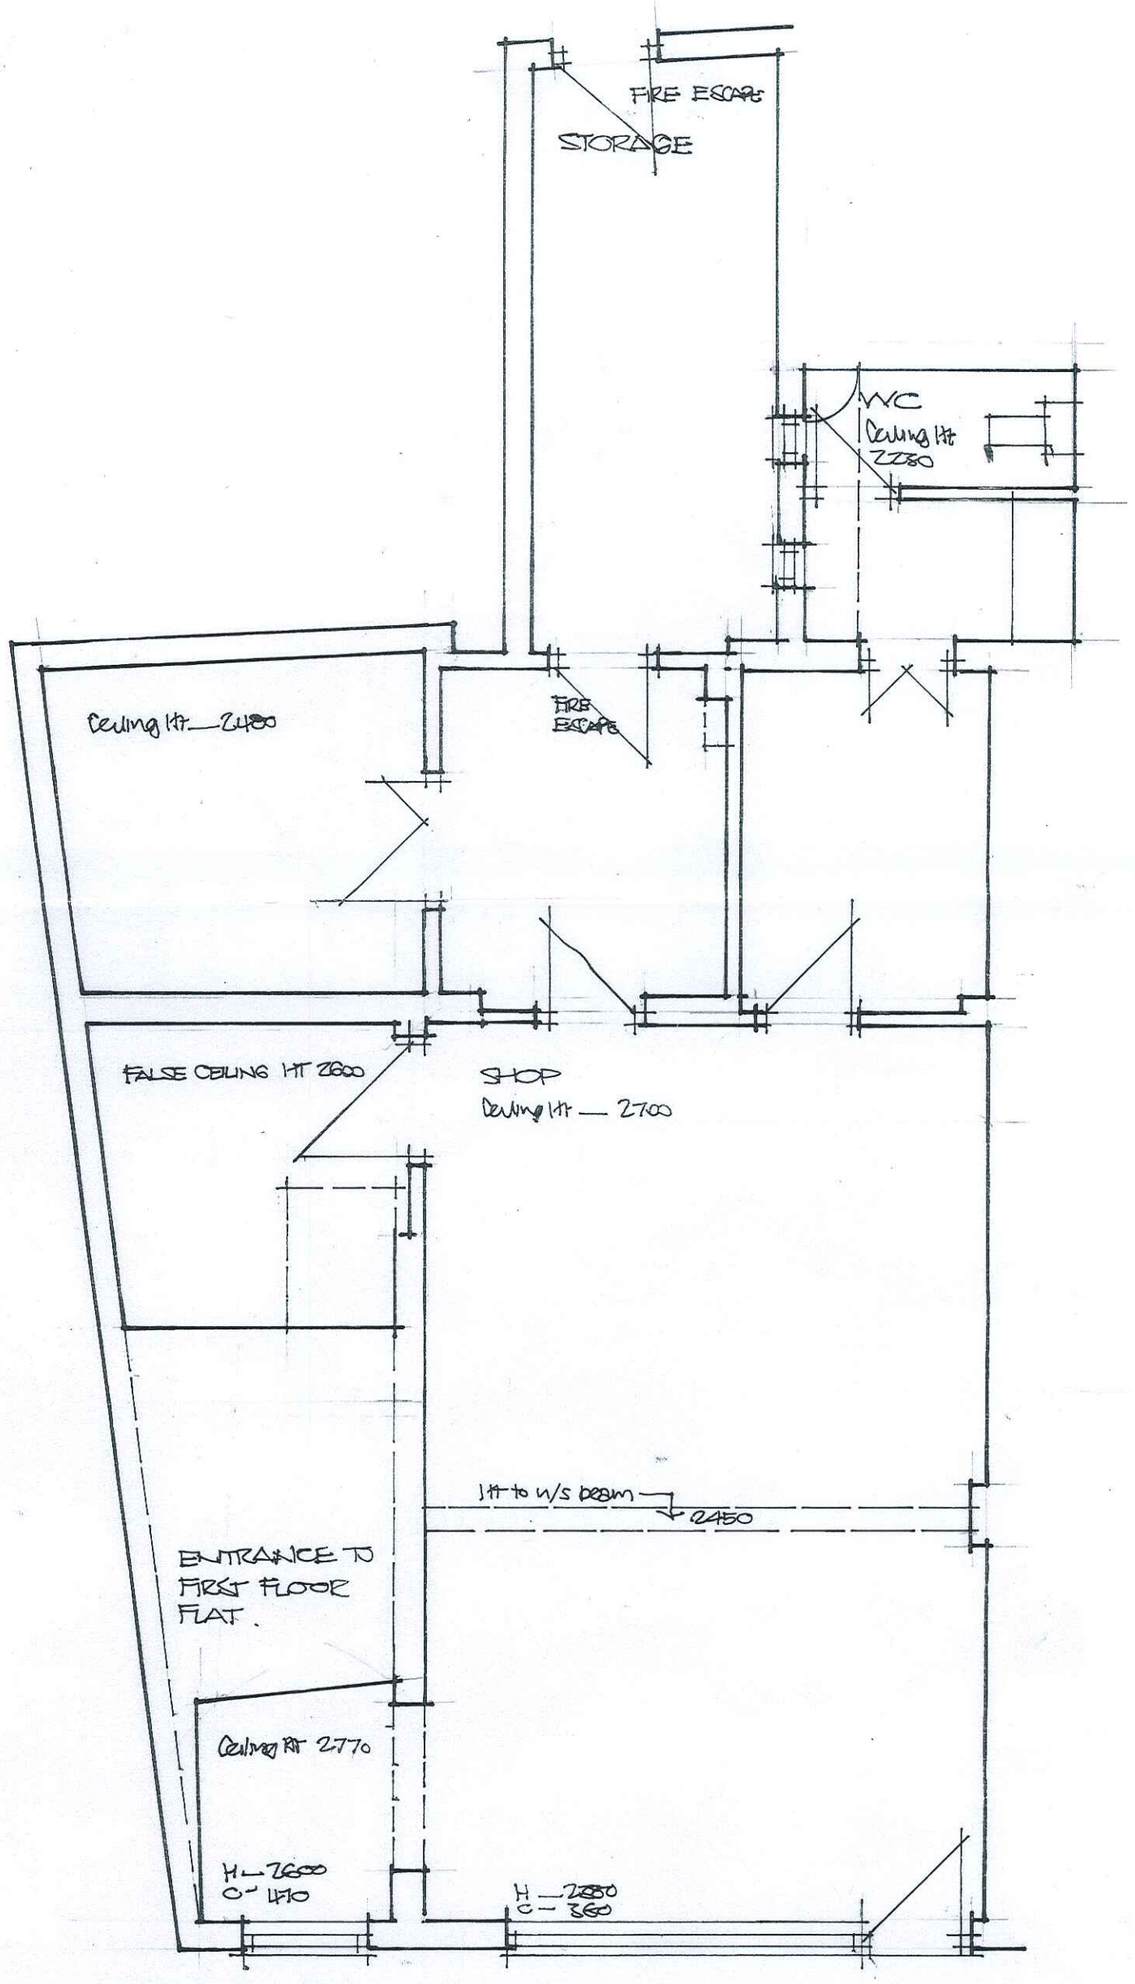

GROUND FLOOR as EXISTING.

72 HIGH STREET · BIDDULPH.

Scale — 1:50 Date — June 11 Dwg N° — CM/724/01

C and M DESIGNS Planning & Building Consultants Tel: 01782-512490 ©