

EXISTING RIGHT SIDE ELEVATION
SCALE 1:100 @A3

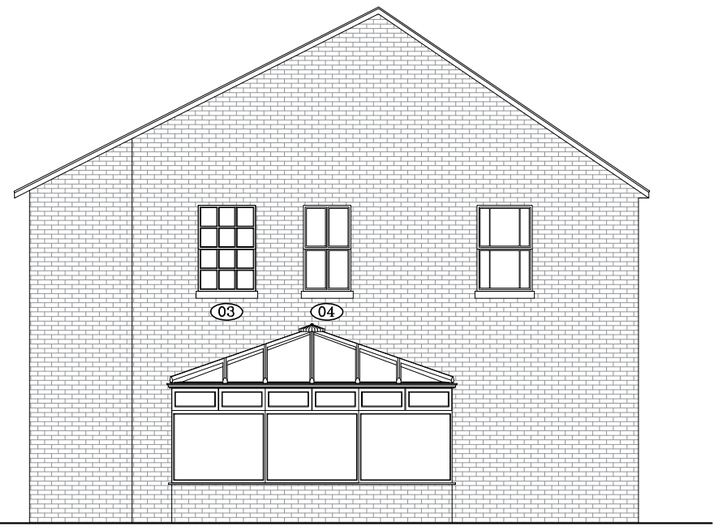

EXISTING REAR SIDE ELEVATION
SCALE 1:100 @A3

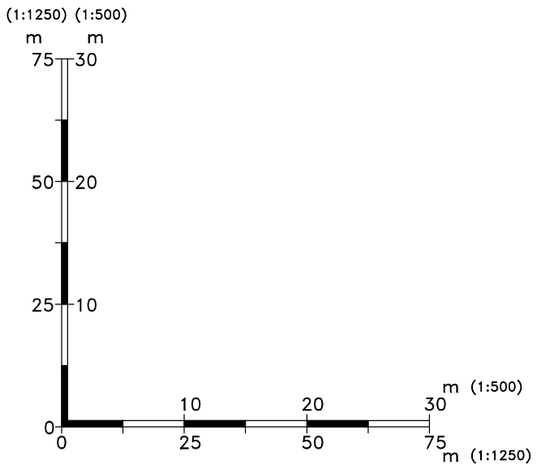

EXISTING WINDOWS AND DOORS	PROPOSED WINDOWS AND DOORS
Timber Windows with single glazing	PVCu windows with white finish and double glazing
	VIEWED FROM OUTSIDE

NOTES

1. All dimensions are in millimetres(mm) & levels in meters(m) unless noted otherwise.
2. This drawing to be read in conjunction with all relevant specifications.
3. All work to comply with the relevant British Standards, GGF Codes of Practice and Building Regulations if non exempt.

REVISION

PROJECT NUMBER
CT2779AU

CLIENT
MR A WEAVER

MOUNT PLEASANT HOUSE, CLERK BANK
LEEK, STAFFORDSHIRE

ST13 5HB

TITLE
EXISTING ELEVATIONS

DRAWN	CHECKED	DATE	SCALE
MP	SR	25 July 2016	AS SHOWN @ A3

DRG. NO. 2779/PP/02	REVISION

Everest Fit the best
EVEREST HOUSE
SOPERS ROAD
CUFFLEY
POTTERS BAR
HERTFORDSHIRE
EN6 4SG

© Crown copyright. All rights reserved. Licence number 0100042205
© Crown copyright. All rights reserved. Licence number 0100031673