


© Crown Copyright 2009. All rights reserved. Licence number 100020449

Location Plan

Scale 1:1250

0.0m 10.0m 20.0m 30.0m 40.0m 50.0m

scale bar @ 1:1250

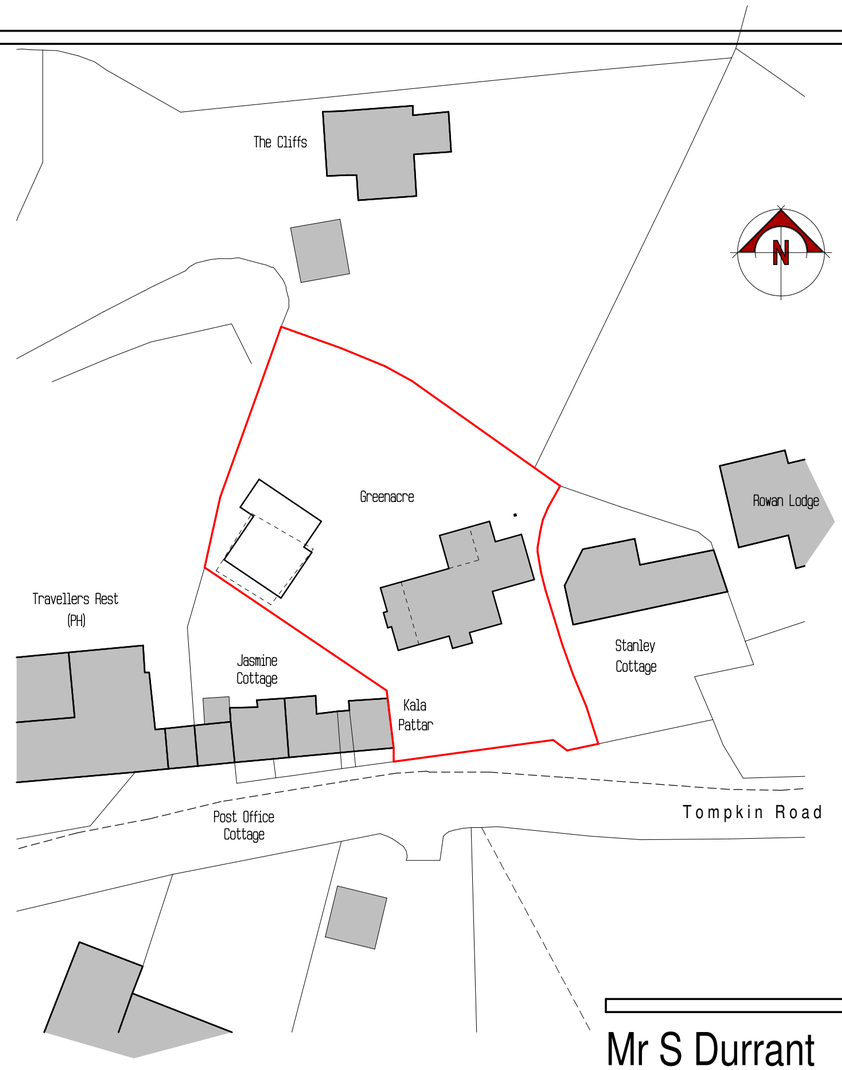

Block Plan

Scale 1:500

0.0m 5.0m 10.0m 15.0m 20.0m 25.0m

scale bar @ 1:500

Mr S Durrant

PROPOSED ALTERATIONS TO GARDEN,
GREENACRE, STANLEY,
STOKE-ON-TRENT,
ST9 9LX

PLANNING APPLICATION
LOCATION + BLOCK PLANS

Date	Sheet	Scale
JULY 2016	A2	1:1250 + 1:500
Drg No.	Rev.	Drawn
2014-2008-21	-	RG

A -

SAMMONS Architectural LIMITED
Chartered Institute of Architectural Technologists Registered Practice
10 Cawdry Buildings, Fountain Street, Leek. ST13 6JP
Telephone: 01538 386002
E-mail: info@sammonsltd.co.uk
Web: www.sammonsltd.co.uk

This drawing is copyright. Do not scale.
All dimensions must be checked prior to commencement.