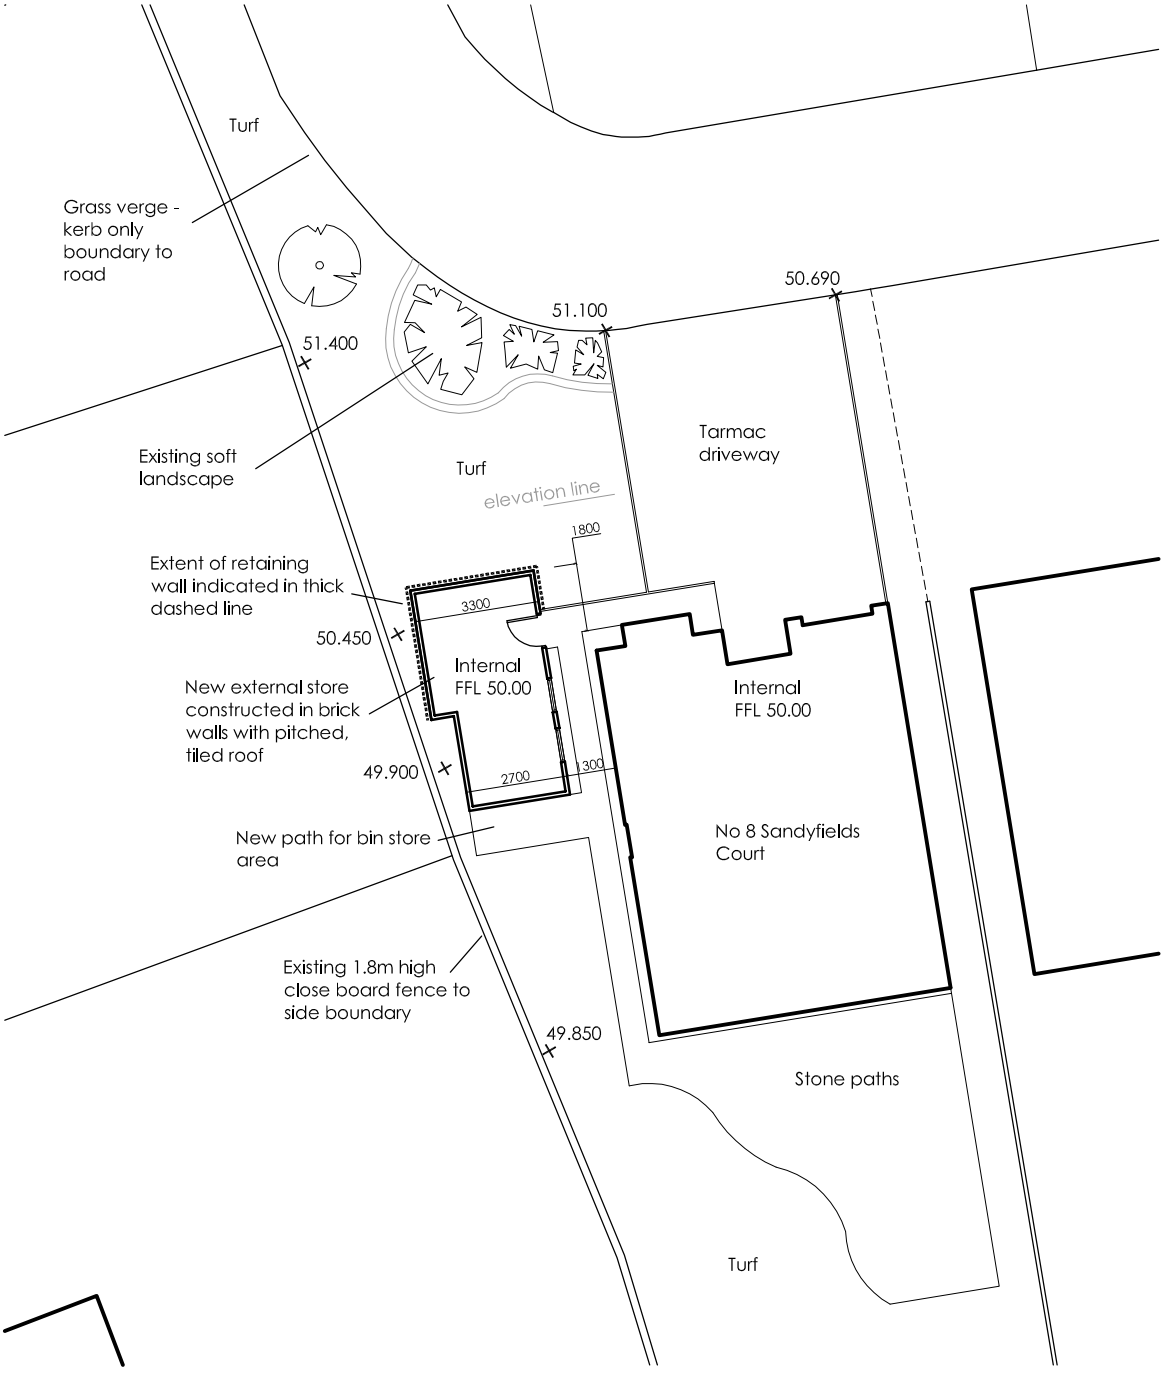

NOTES

- All dimensions and levels are to be checked on site.
- Any discrepancies are to be reported to the architect before any work commences.
- This drawing shall not be scaled to ascertain any dimensions. Work to figured dims only.
- This drawing shall not be reproduced without express written permission from AEW.
- Title overlay drawings and ownership boundaries are produced using all reasonable endeavors. AEW cannot be responsible for the accuracy or scale discrepancy of base plans supplied to them.

0 2 4 6 8 10m

Scale 1:200

REV	Date	Drawn by:-	Checked by:-
Status	Purpose of Issue		
	SUBMISSION		
drawing stage	**PLANNING**		

client

Mr and Mrs Critchlow

project

Proposed external store
8 Sandyfields Court, Biddulph
Stoke on Trent

drawing title

Proposed block plan

date	16/07/16	drawn	AC
scale@A4	1:200 @ A4	checked	AC

Rev

Job No **6305_AEW_XX-XX-DR-A-902**

AEW ARCHITECTS AND DESIGNERS LTD
THE ZENITH BUILDING, SPRING GARDENS
MANCHESTER M2 1AB T 0161 2144370 F 0161 2144371

AEW