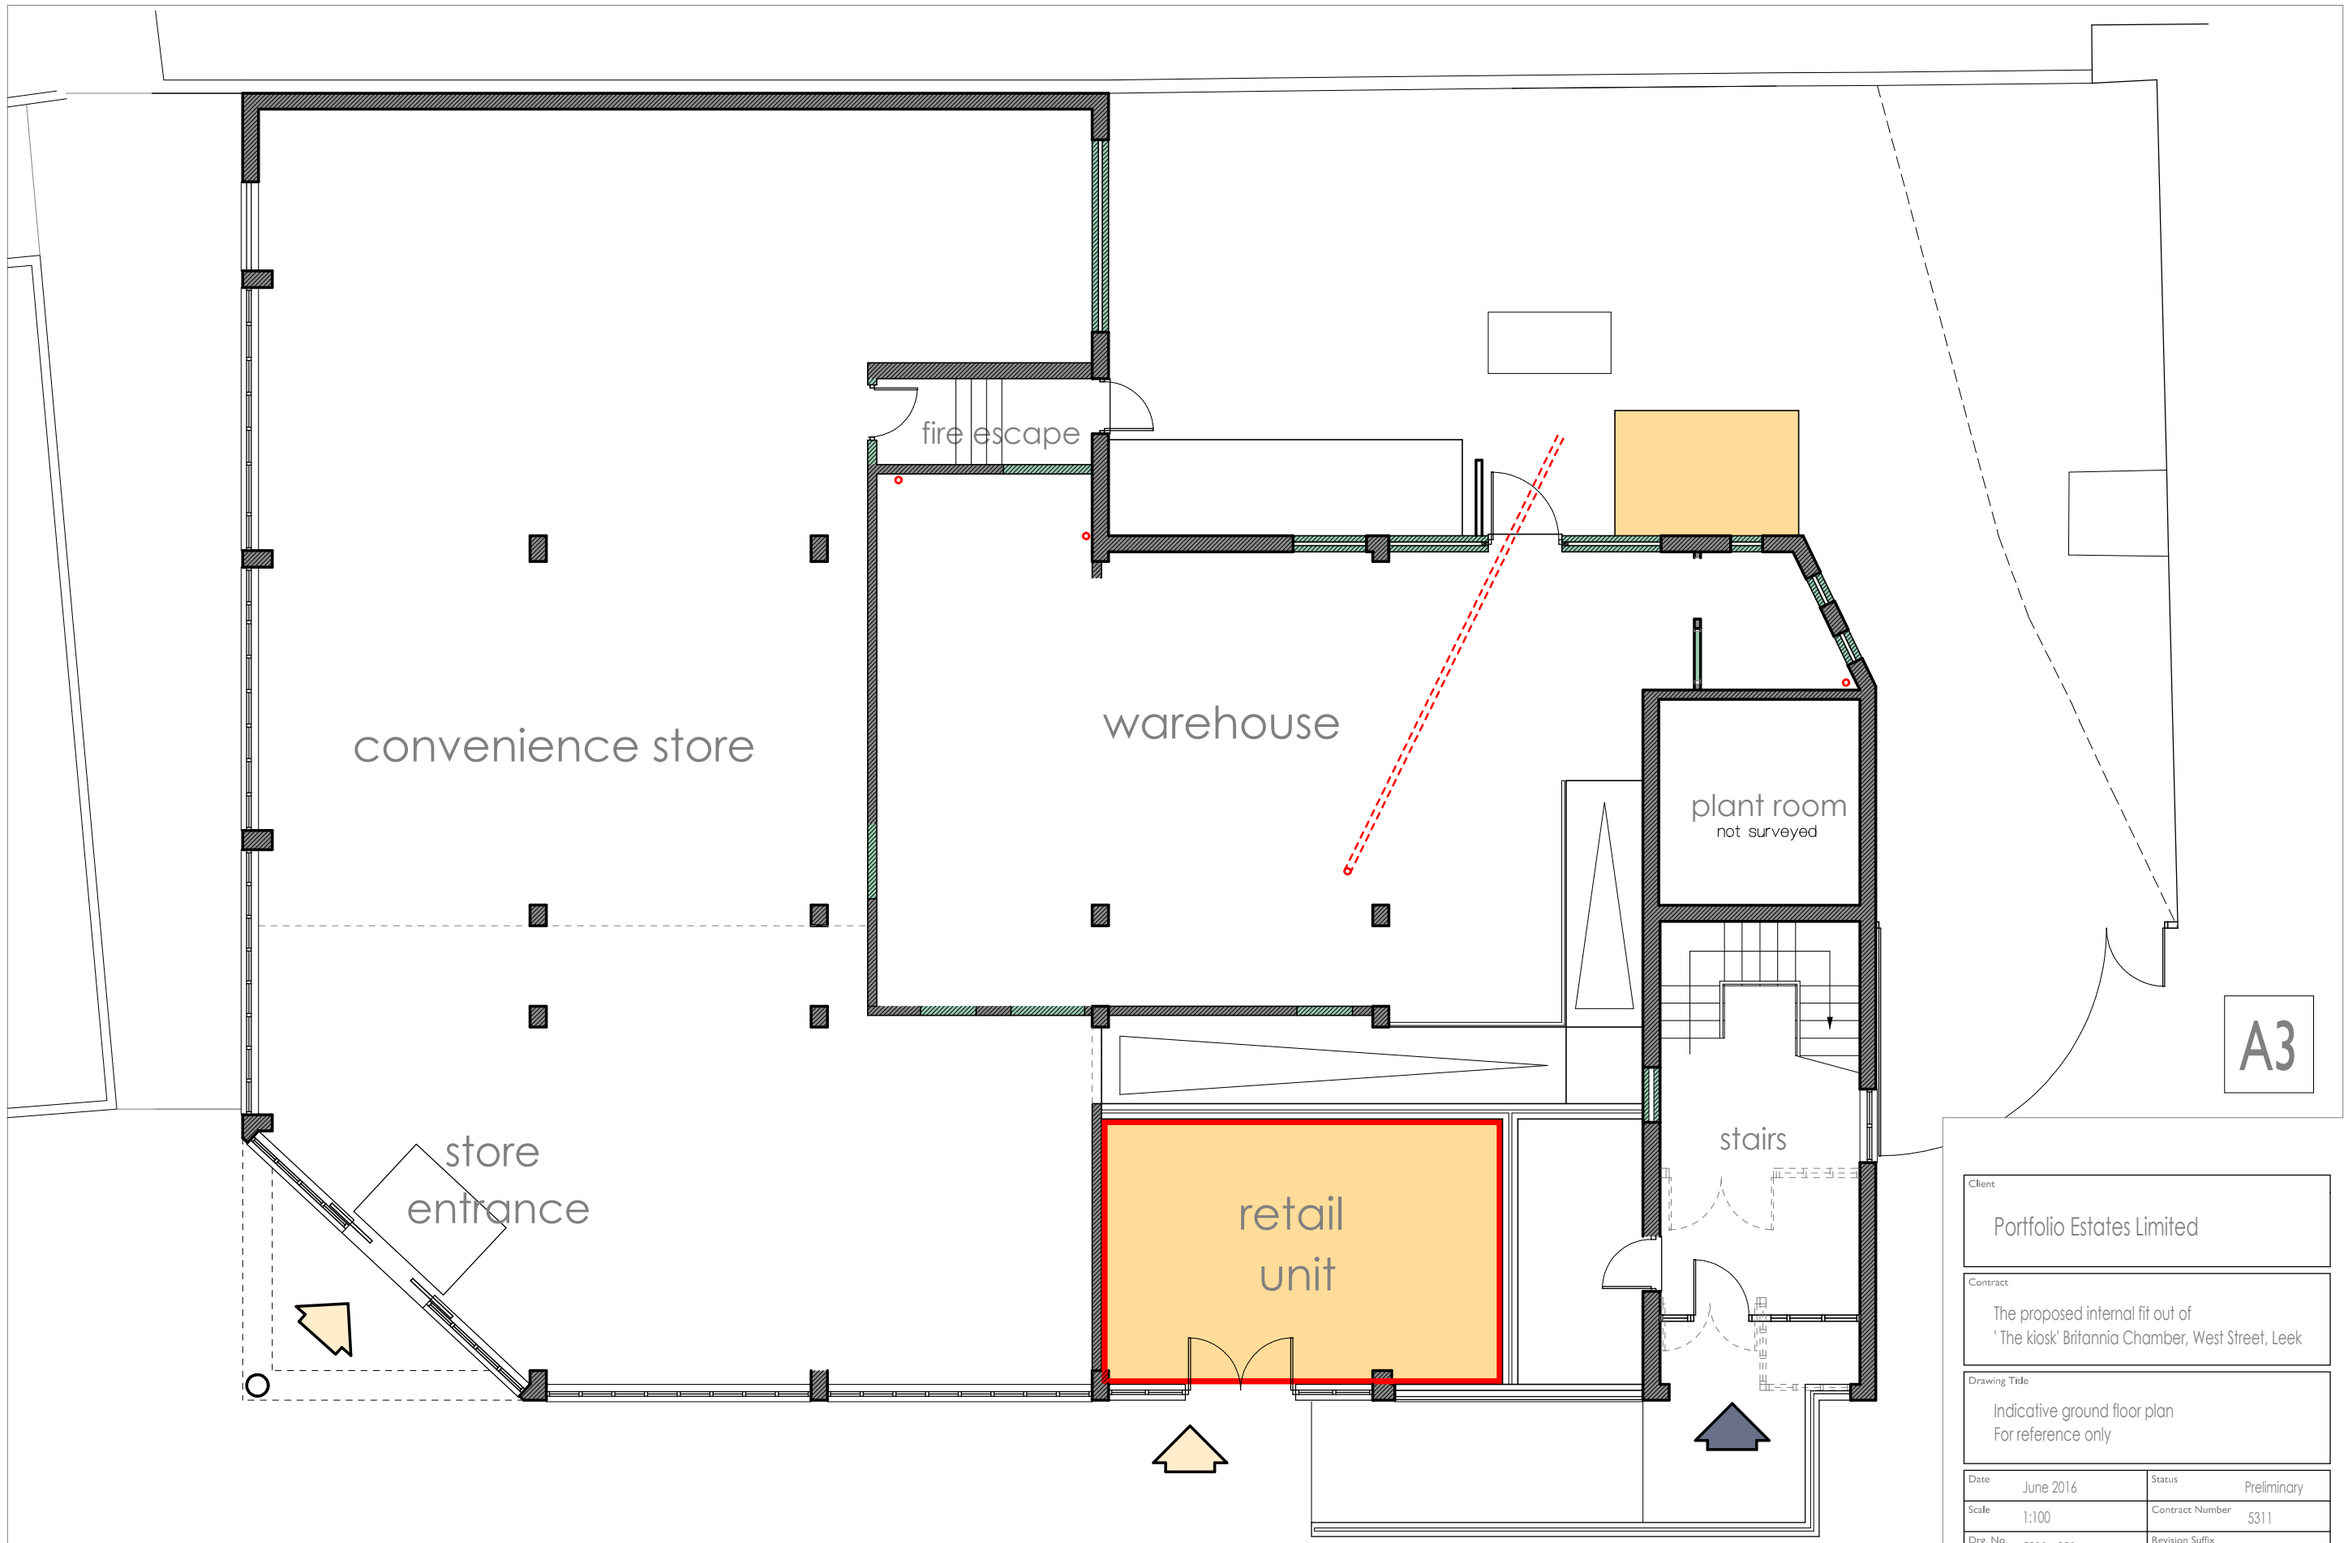

A3

Client
Portfolio Estates Limited

Contract
The proposed internal fit out of
' The kiosk' Britannia Chamber, West Street, Leek

Drawing Title
Indicative ground floor plan
For reference only

Date	June 2016	Status	Preliminary
Scale	1:100	Contract Number	5311
Drg. No.	5311 - 001	Revision Suffix	

Revisions

BYATT OLIVER
— ASSOCIATES —
Telephone 01785 715268
Email enquiries@byattoliver.co.uk
Website www.byattoliver.co.uk
Byatt Oliver
Unit 1B Whitebridge Way Whitebridge Industrial Estate, Stone, Staffordshire ST15 8LQ