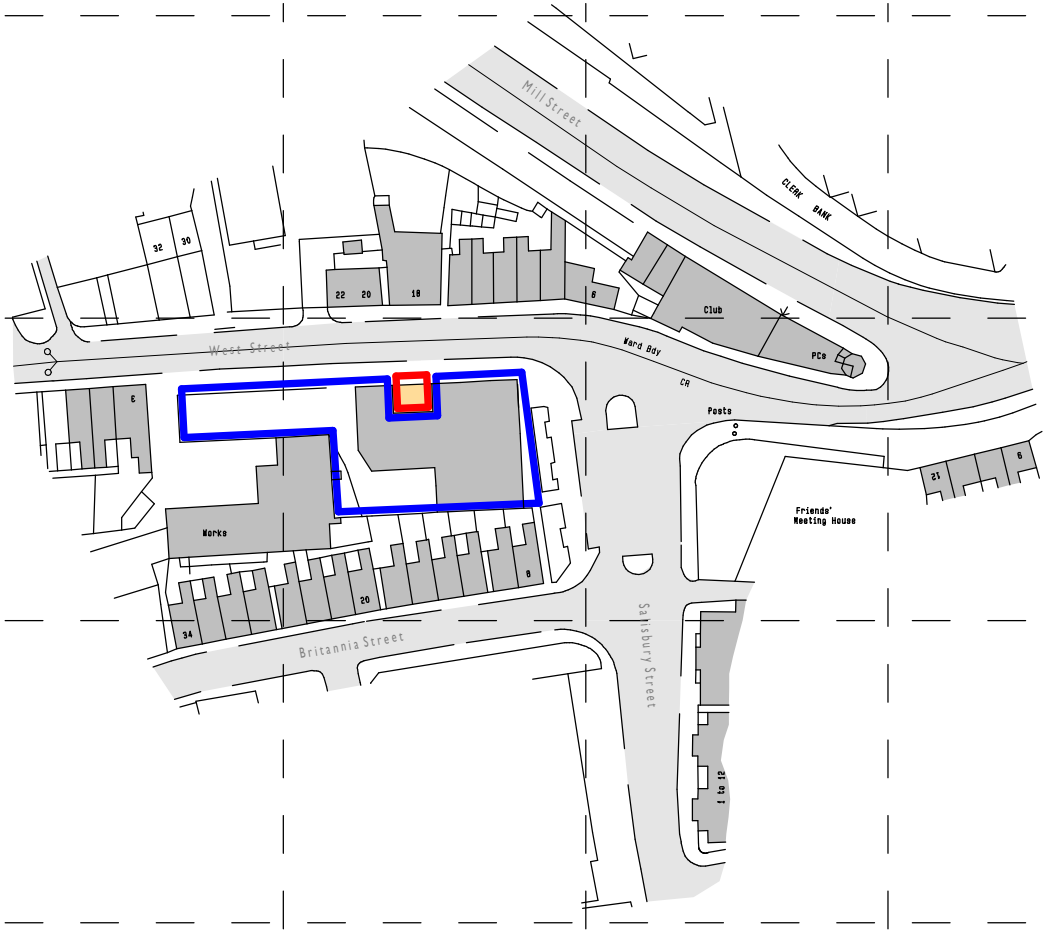

EXISTING SITE LOCATION PLAN

Scale 1:1250

Ordnance Survey (c) Crown Copyright 2012. All rights reserved. Licence number 100020449

A4

Client
Portfolio Estates Limited

Contract
The proposed internal fit out of
' The kiosk' Britannia Chamber, West Street, Leek

Drawing Title
Site Location Plan

Date	June 2016	Status	Preliminary
Scale	1:100	Contract Number	5311
Drg. No.	5311 - 002	Revision Suffix	A

Revisions

Rev A	26.07.16	Red line added

BYATT OLIVER
— ASSOCIATES —

Telephone 01785 717268
Email enquiries@byattoliver.co.uk
Website www.byattoliver.co.uk
Byatt Oliver
Unit 1B Wheelbridge Way, Wheelbridge Industrial Estate, Stone, Staffordshire ST15 8LQ