
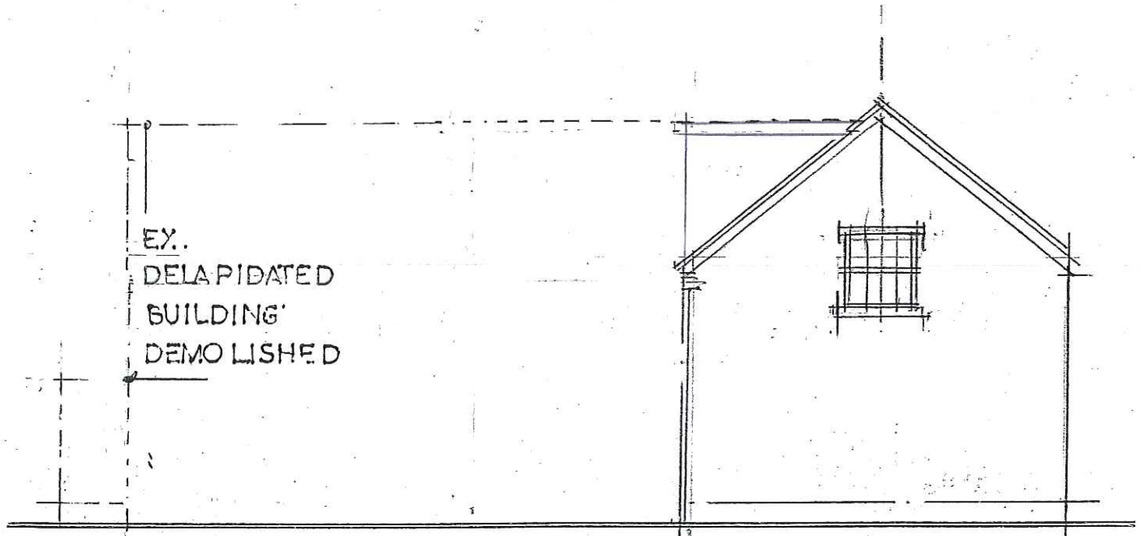


END ELEVATION TO LANE PHOTOSHOT D

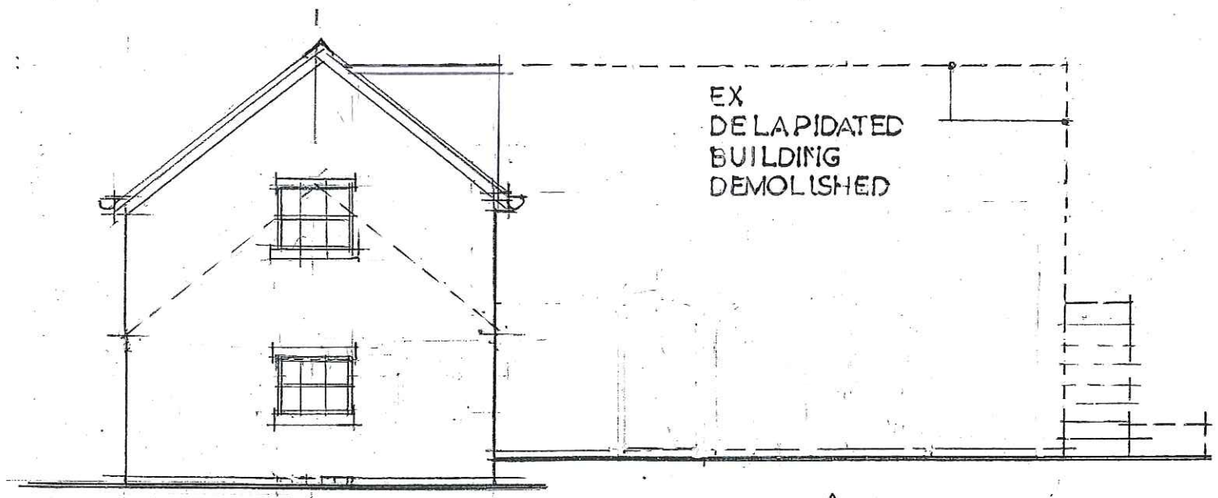

END ELEVATION PHOTOSHOT B

PHOTOSHOT E

SCALE 1:100

ELEVATIONS AS PROPOSED

SCALE 1:100

ARCHITECTURE
INTERIOR DESIGN
BUILDING
MANAGEMENT

10 Dilhorne Rd. Forsbrook
Stoke on Trent ST11 9DJ.
Tel&Fax:01782 394484.
Mob:07974 634917

JONES+PAYNE
PARTNERSHIP

Description PROPOSED CONVERSION OF
EXISTING BARN INTO TWO RESIDENTIAL
UNITS AT NEWCLOSE FIELDS BARN.
BROOKHOUSES, Nr. CHEADLE STAFFS ST10 2NJ

Drawn By Date

SHEET no: 4/P