




SIDE ELEVATION

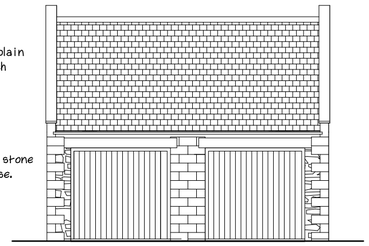


FRONT ELEVATION

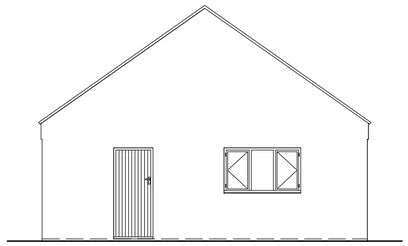


SIDE ELEVATION

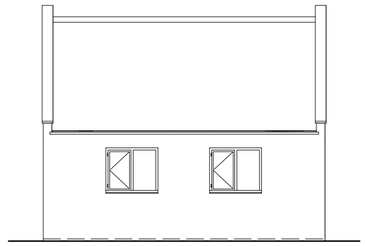

REAR ELEVATION

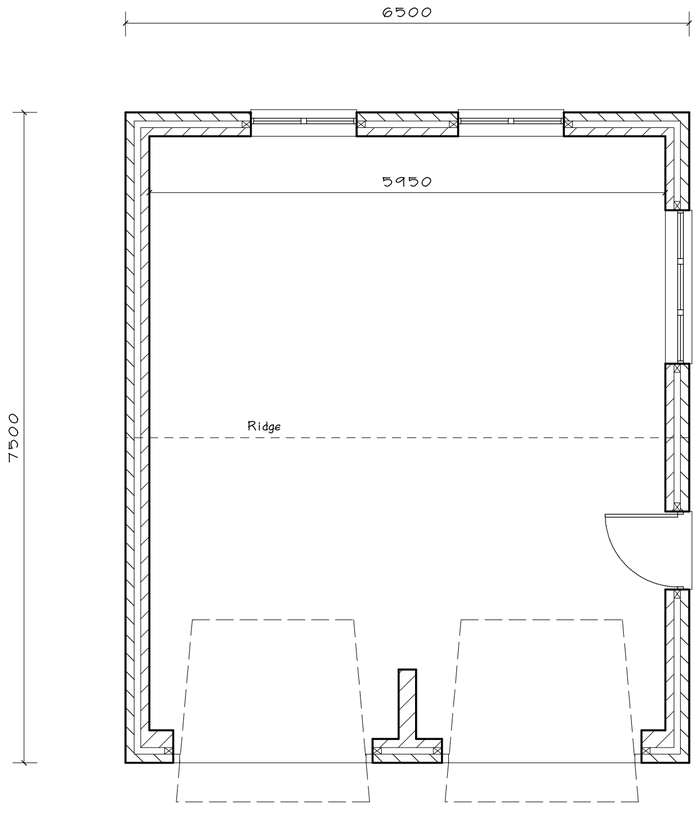

PLAN

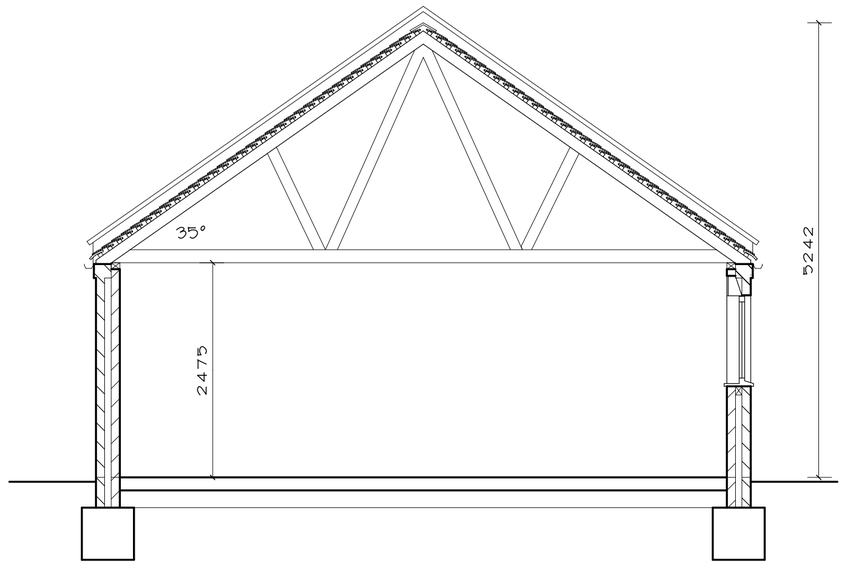

SECTION

SCALE BARS

1-50 0 1000 (MM)

1-100 0 1000 (MM)

1-500 0 10 (M)

1-1250 0 10 20 (M)

A2 SHEET

Do not scale this drawing. Work strictly to dimensions given.
Contractor to check all dimensions, levels and setting out prior to commencement.
Any discrepancies must be reported immediately, before proceeding with work.

No.	Date	Content

Revisions

PETER J. RHODES
66 Hawthornden Avenue, Uttoxeter
Staffs ST14 7NZ Tel/Fax: 01889 563890

Architectural Planning and Building Design Services

Project

PROPOSED DOUBLE GARAGE
WOOD FARM
RED ROAD
ALTON
STAFFS ST10 4BT

Client

MR & MRS R SHENTON

Drawing

SCHEME DRAWING 'H'

Scale: 1:50 & 1:100

Date: JAN 2010

Drawing No.: 1107 / 9