
BLOCK PLAN


1:200

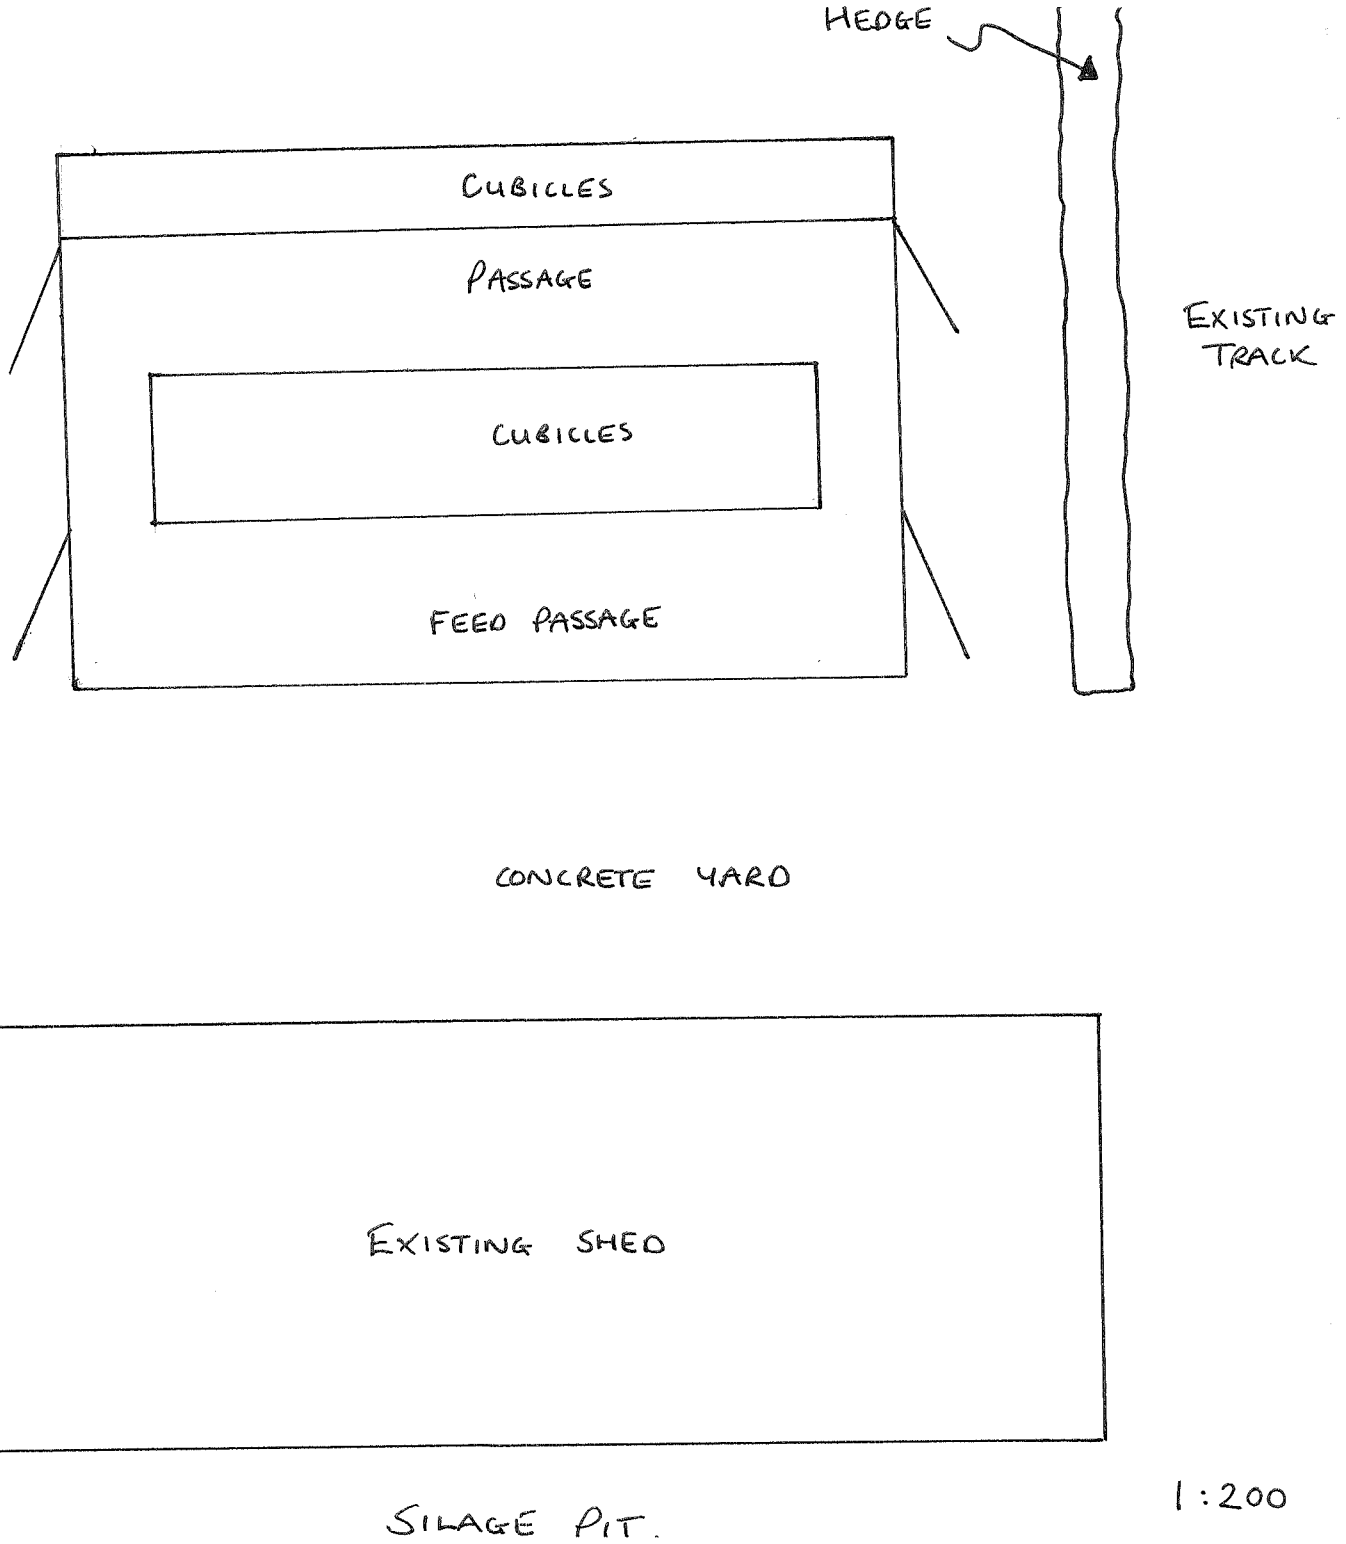


1:200

1:100


SOUTH EAST ELEVATION

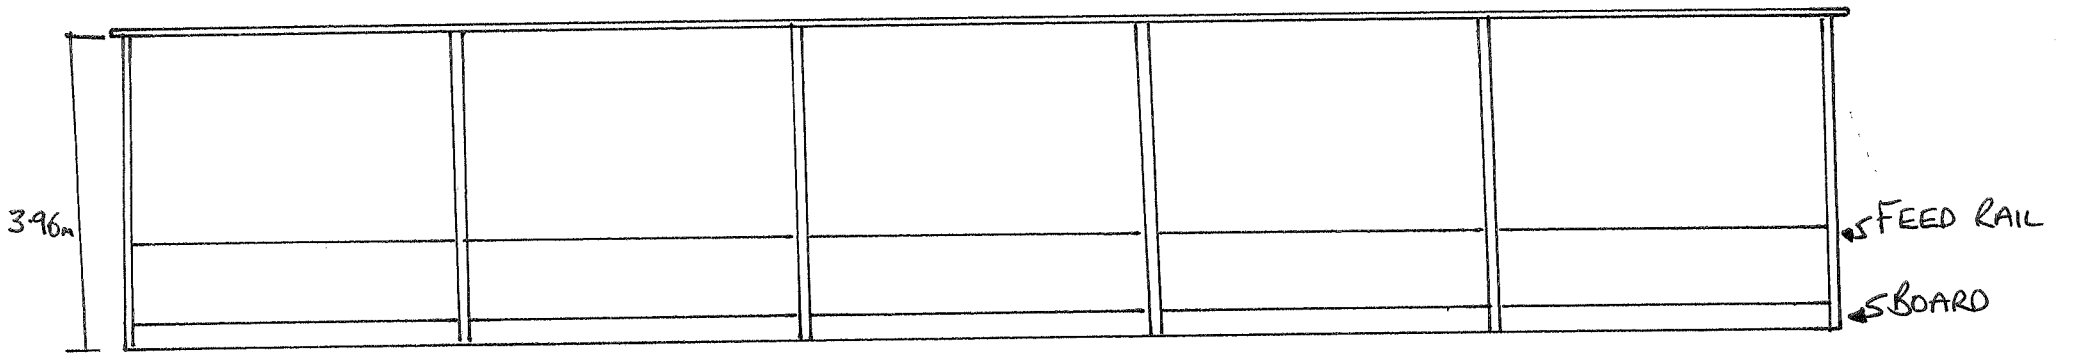

NORTH WEST ELEVATION

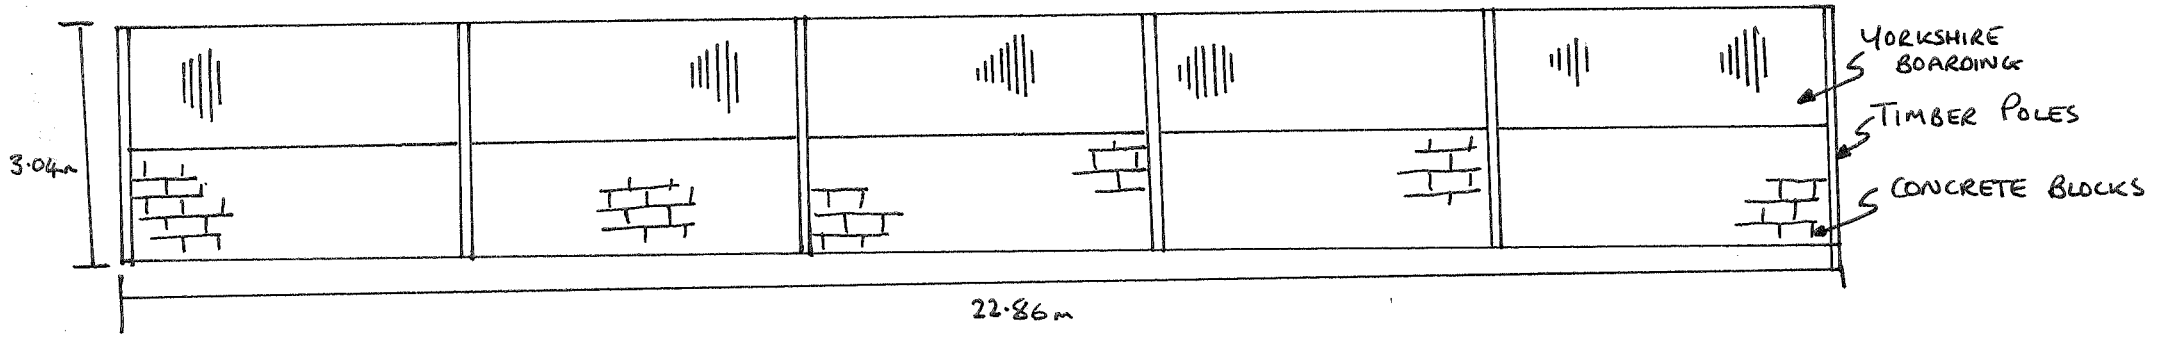


SOUTH WEST ELEVATION

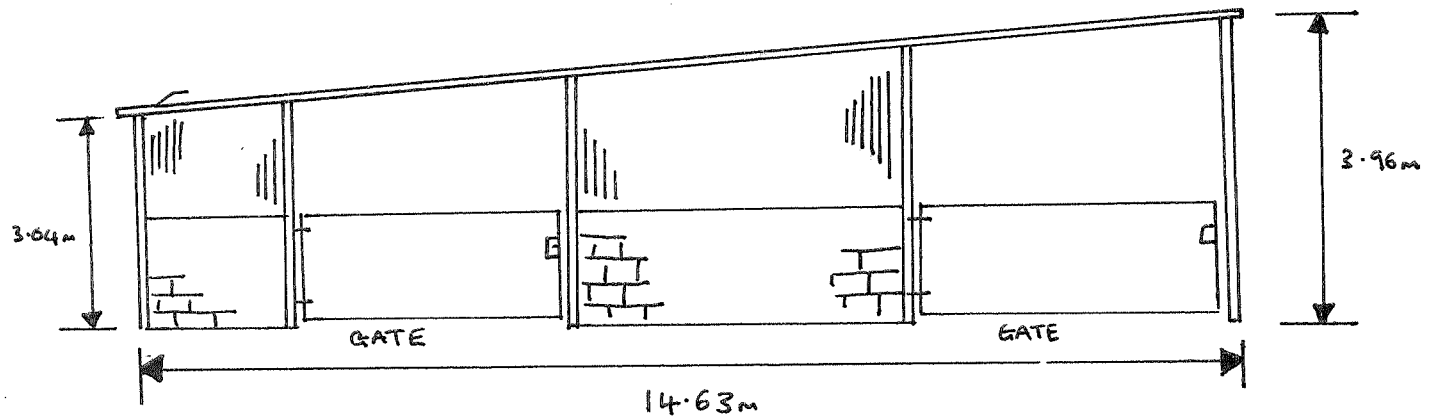

ELEVATIONS

1:100


ROOF PLAN.

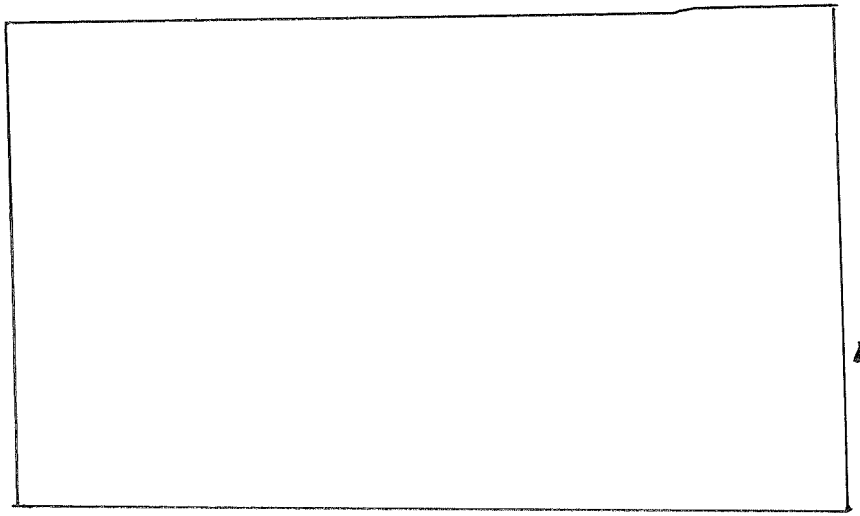


1:200

BOX PROFILE SHEETING

NORTH EAST ELEVATION

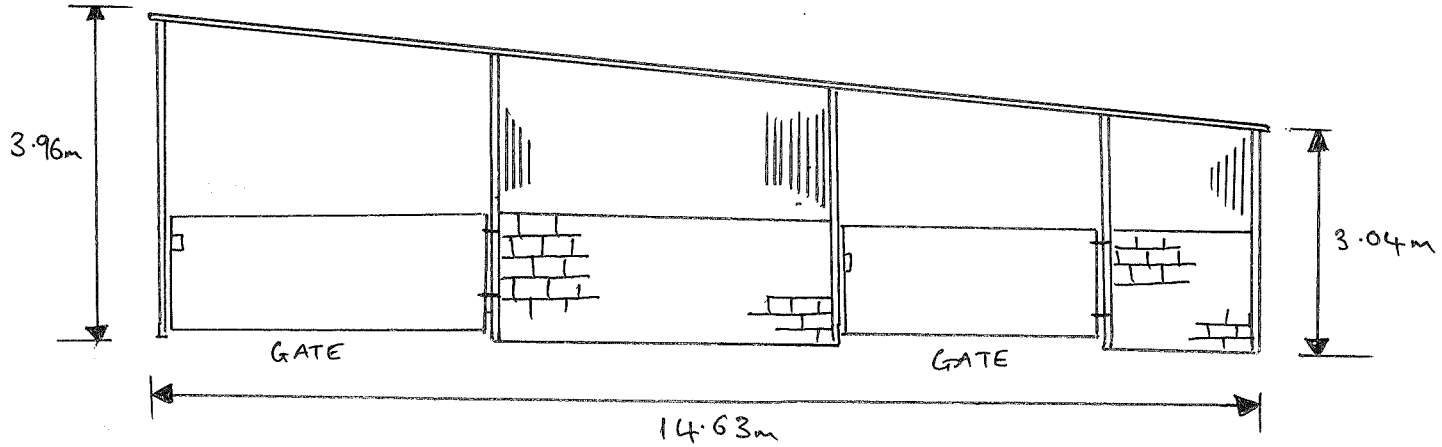

1:100

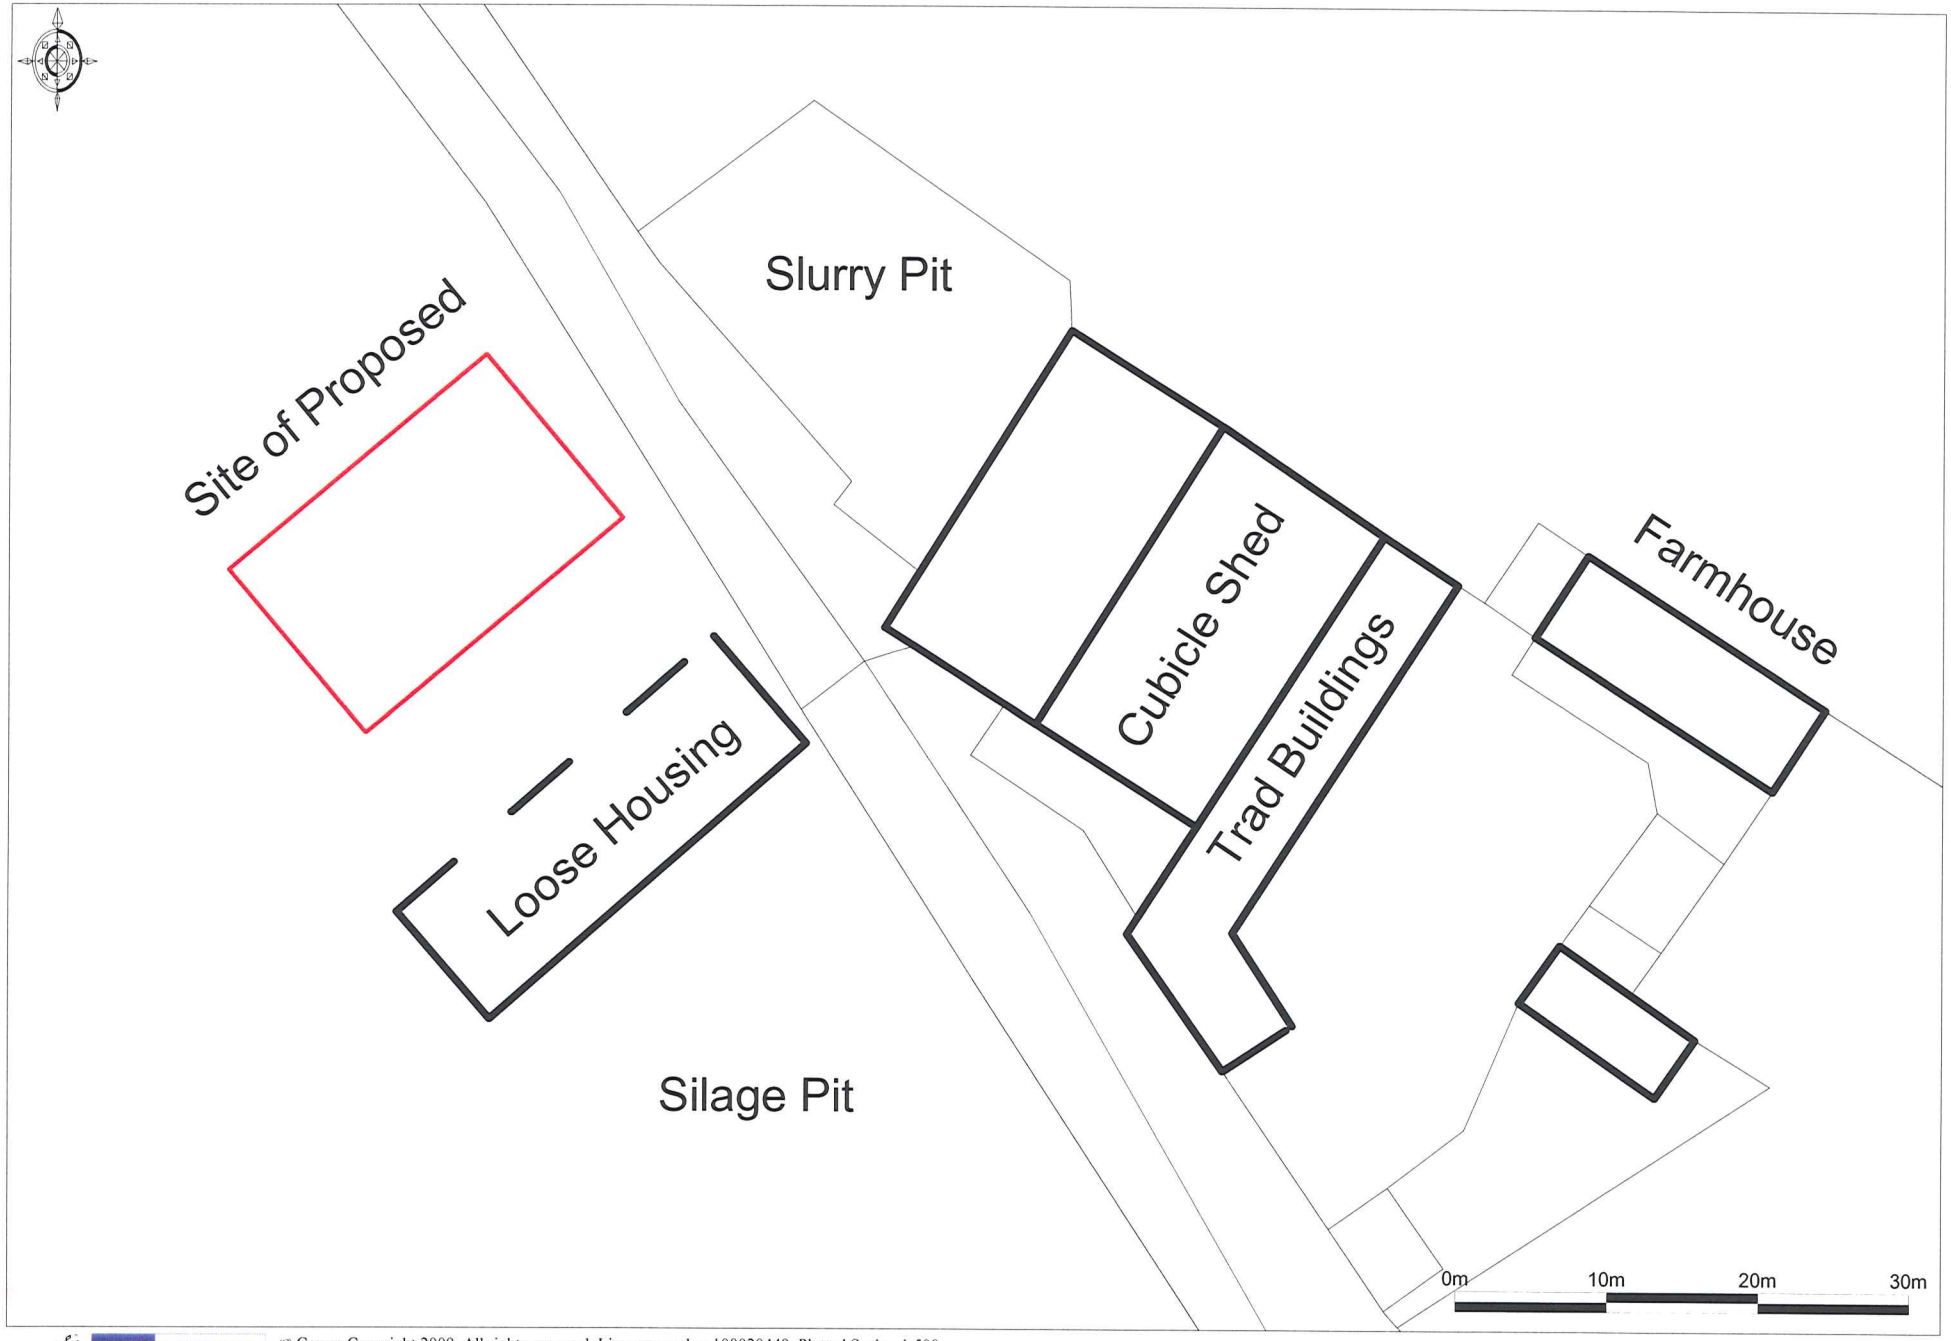

© Crown Copyright 2009. All rights reserved. Licence number 100020449. Plotted Scale - 1:500