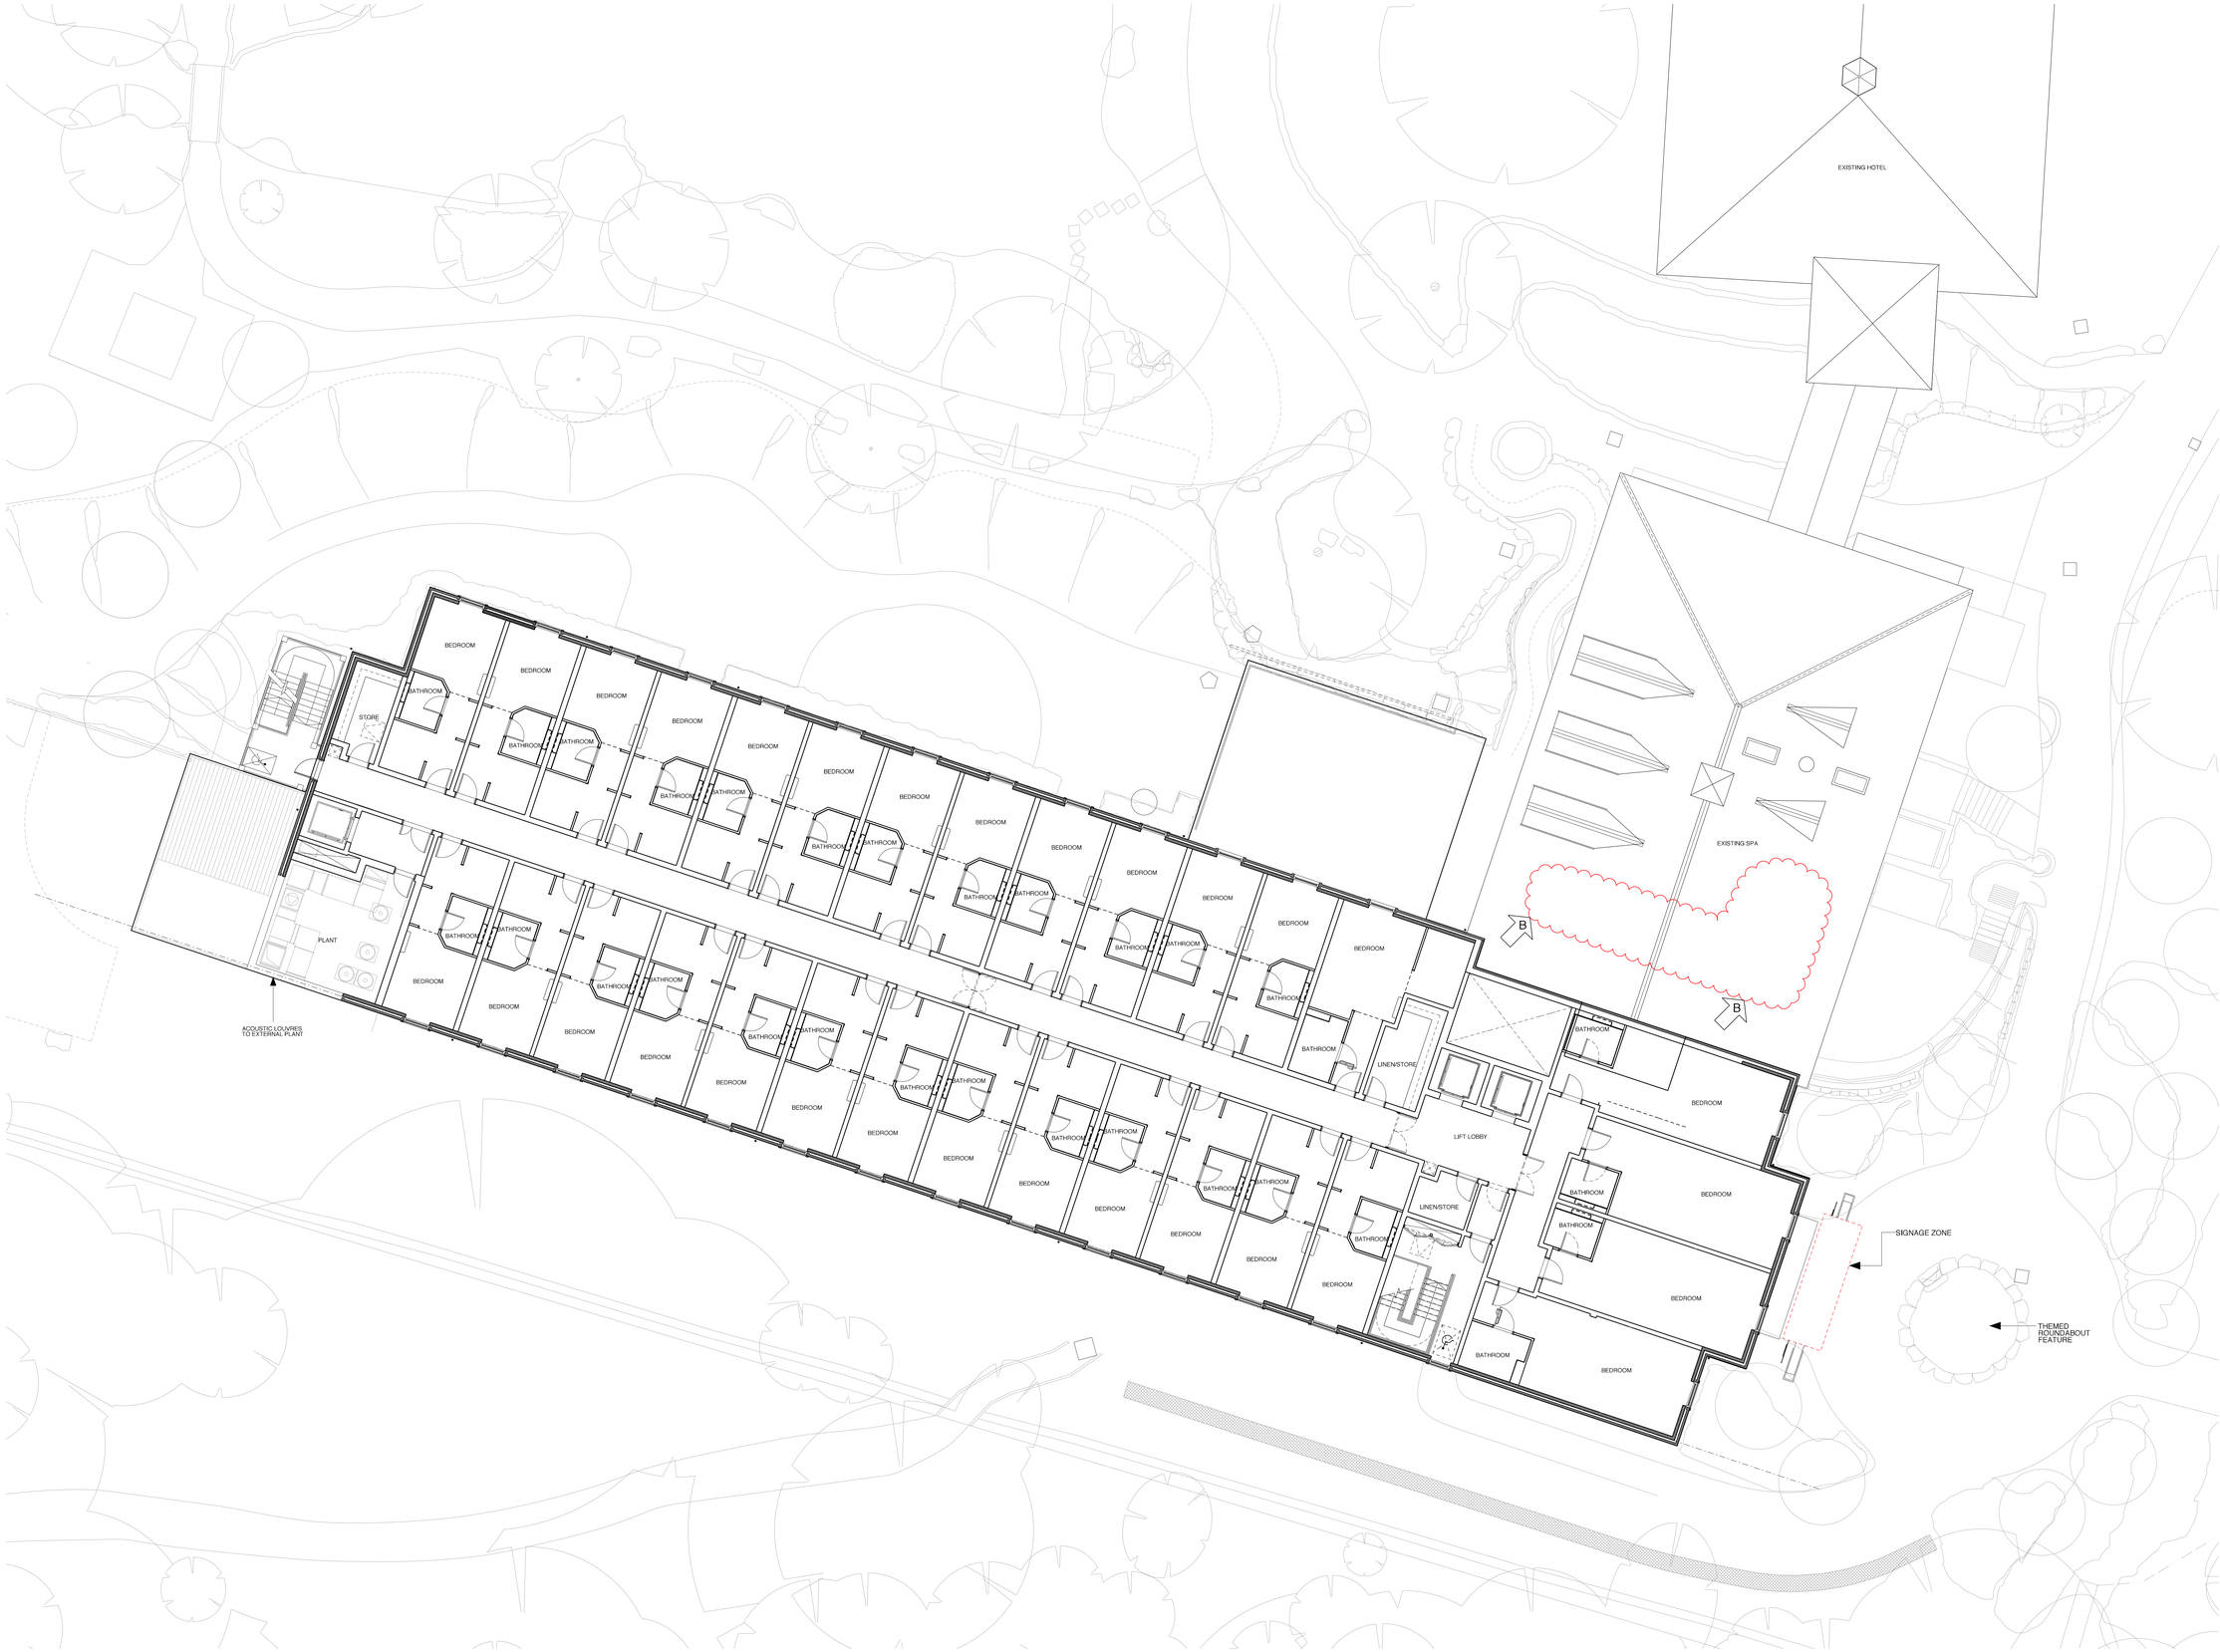

GENERAL NOTES

- DO NOT SCALE. USE FIGURED DIMENSIONS ONLY
- CONFIRM ALL DIMENSIONS AND LEVELS ON SITE

NOTE

INTERNAL LAYOUT SHOWN FOR INFORMATION ONLY

REVISED LANDSCAPING CHANGES ARE SUBJECT TO A SEPARATE APPLICATION (REF.05299767)

THE MANSER PRACTICE ARCHITECTS + DESIGNERS

Bridge Studios
Hammersmith Bridge
London
W6 9DA

Telephone +44 (0)20 8741 4381
Facsimile +44 (0)20 8741 2773
Email manser@manser.co.uk
Website www.manser.co.uk

Revision	Date	Notes
B	29.06.16	PLANNING REVISION AS CLOUDED
A	27.08.15	PLANNING REVISION AS CLOUDED

Status
PLANNING

Project
ATR HOTEL EXTENSION

Drawing
PROPOSED SECOND FLOOR PLAN

Scale
1:100 @ A0

Date
JUL' 15

Drawing number
1308_522

Revision
B

CAD file 1308/PLOTTRLES/1308_522.PO

PROPOSED SECOND FLOOR PLAN