
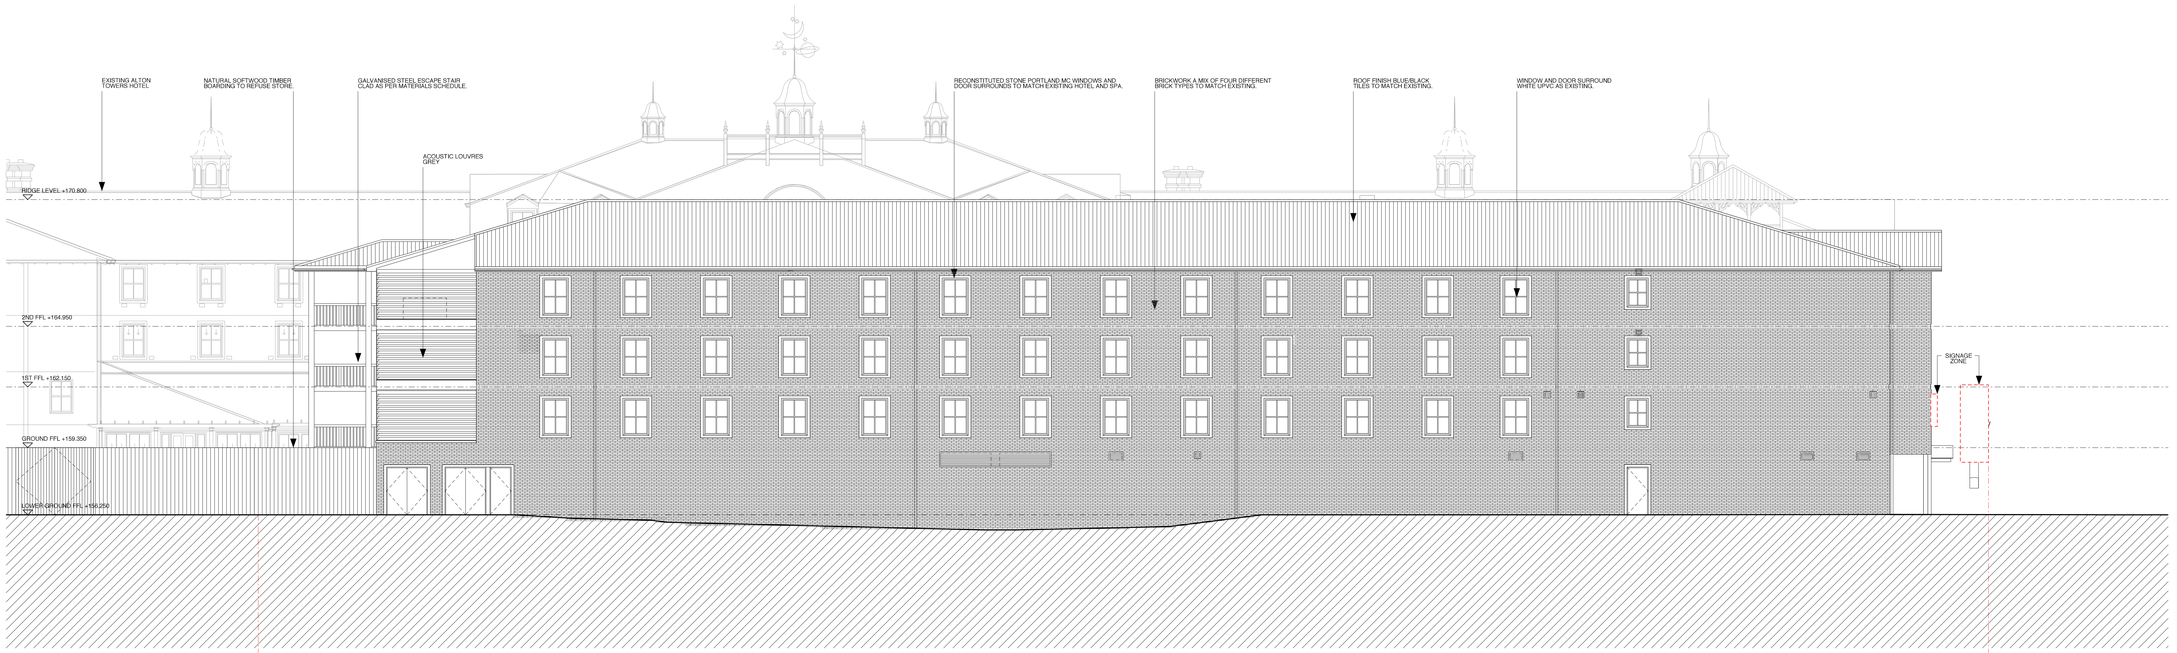


SOUTH ELEVATION

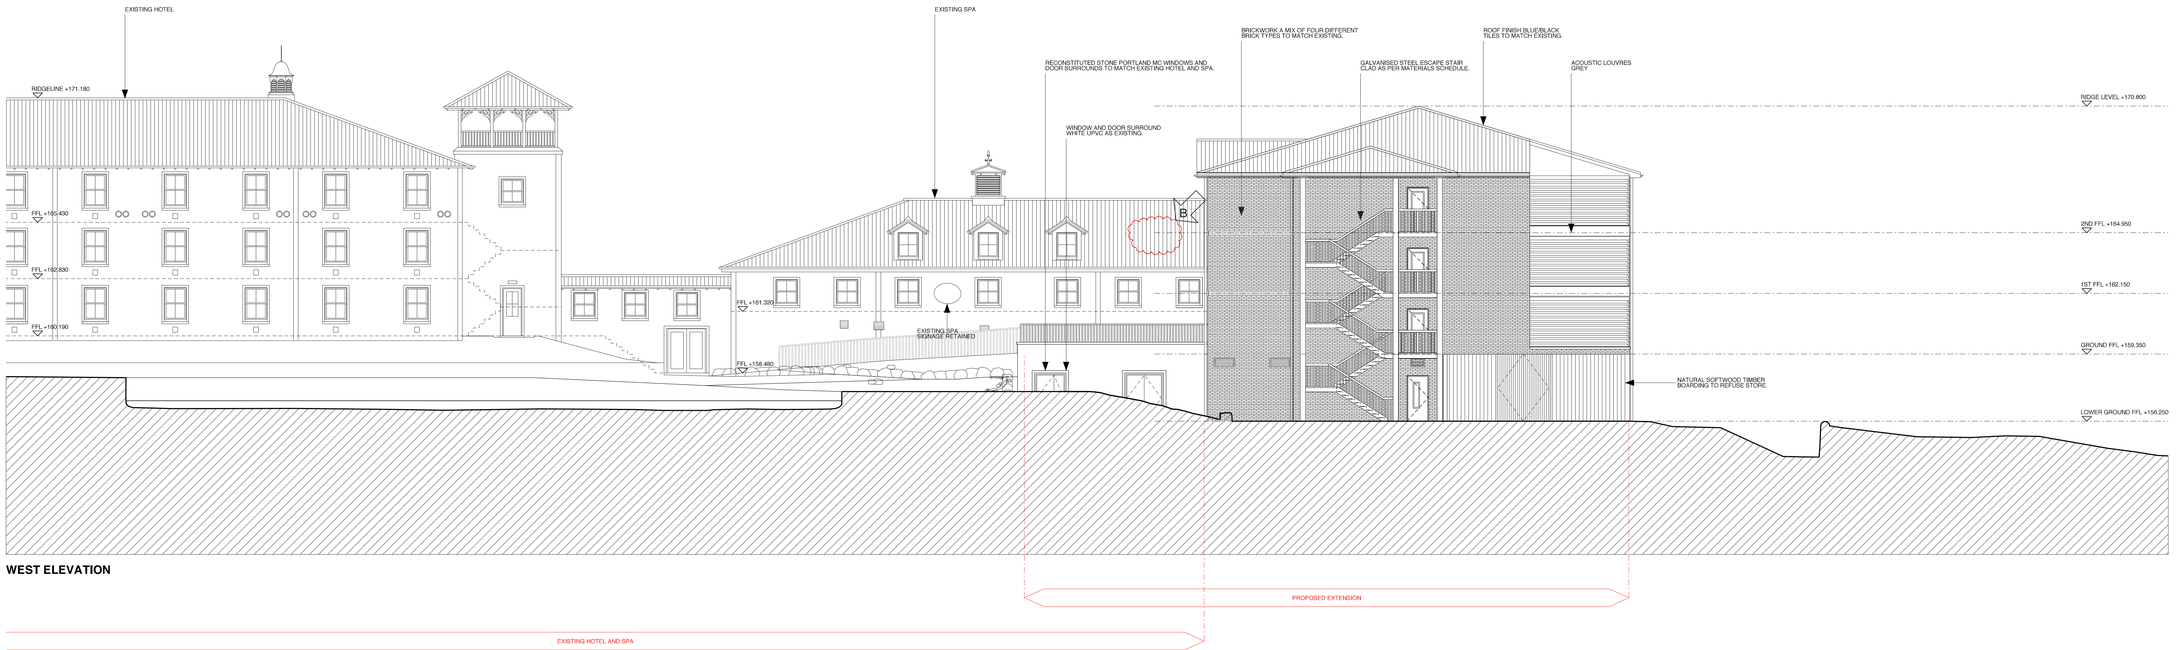

WEST ELEVATION


PROPOSED SOUTH AND WEST ELEVATIONS

GENERAL NOTES

- DO NOT SCALE. USE FIGURED DIMENSIONS ONLY
- CONFIRM ALL DIMENSIONS AND LEVELS ON SITE

MATERIALS SCHEDULE

1. RECONSTITUTED STONE PORTLAND MC WINDOWS AND DOOR SURROUNDS TO MATCH EXISTING HOTEL AND SPA.
2. BRICKWORK A MIX OF FOUR DIFFERENT BRICK TYPES TO MATCH EXISTING:-
   - REDMULTI
   - REDSTOCK
   - PEGWOOD STOCK
   - DORSET RED
3. WINDOW AND DOOR SURROUND WHITE UPVC AS EXISTING.
4. ROOF FINISH BLUE/BLACK TILES TO MATCH EXISTING.
5. 'COLONIAL' STYLE DETAILS ON EXTERNAL ESCAPE STAIR CLADDING AND LAST ELEVATION SHUTTERS TO BE TIMBER PAINTED WHITE TO MATCH EXISTING.
6. NATURAL SOFTWOOD TIMBER BOARDING TO REFUSE STORE.
7. ACOUSTIC LOUVRES GREY

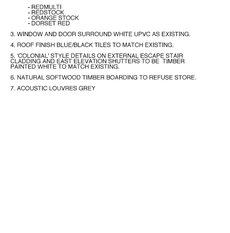

0M 1M 5M 10M

THE MANSER PRACTICE ARCHITECTS + DESIGNERS

Bridge Studios
Hammersmith Bridge
London
W6 9DA

Telephone +44 (0)20 8741 4381
Facsimile +44 (0)20 8741 2773
Email manser@manser.co.uk
Website www.manser.co.uk

Revision	Date	Notes
B	29.06.16	PLANNING REVISION AS CLOUDED
A	27.08.15	PLANNING REVISION AS CLOUDED

Status
PLANNING

Project
ATR HOTEL EXTENSION

Drawing
PROPOSED SOUTH AND WEST ELEVATIONS

Scale	Date
1:100 @ A0	JUL' 15
Drawing number	Revision
1308_527	B

ACAD file: T:\MANSER\PROJECTS\1308_527.PKZ