Copyright of this drawing is vested in the Architect and it must not be copied or reproduced without consent. Figured dimensions only are to be taken from this drawing. All contractors must visit the site and be responsible for taking and checking all dimensions relative to their work. Hewitt&Carr Architects Ltd are to be advised of any variation between drawings and site conditions.
DO NOT SCALE OFF THIS DRAWING.....IF IN DOUBT ASK

| Rev. | Drawn | Comments | Date |
|---|---|---|---|

N

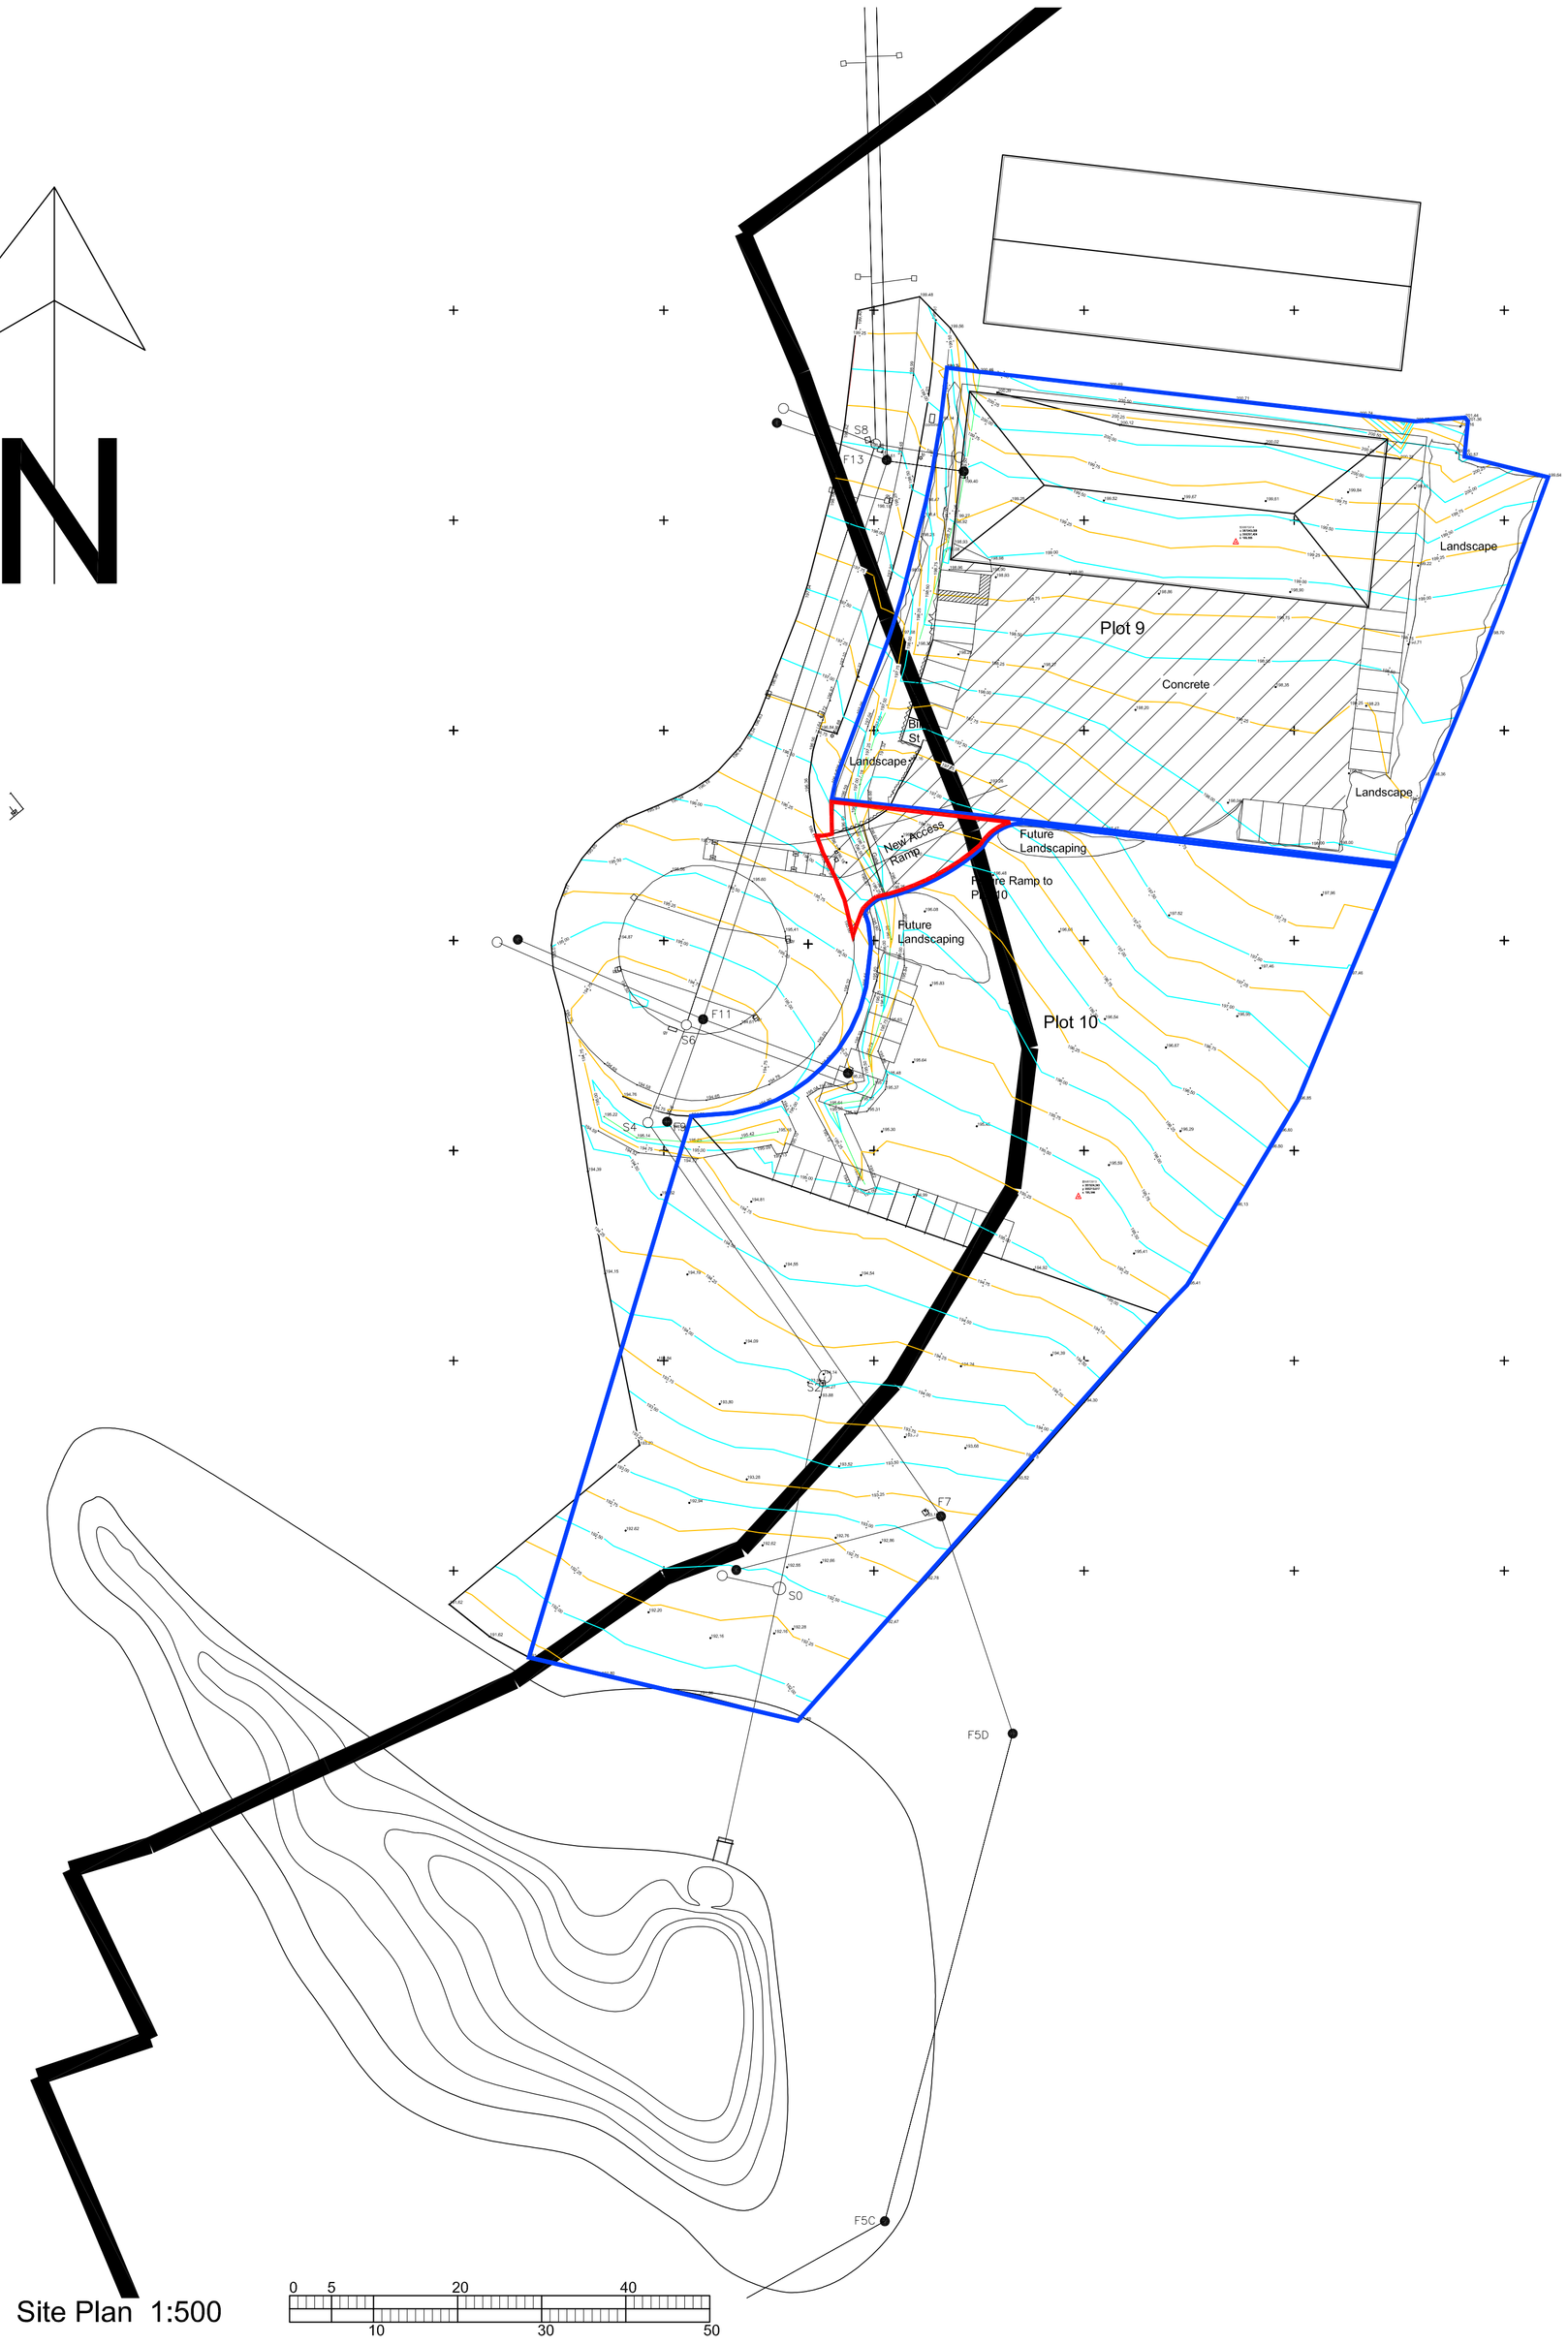


Site Plan 1:500

0 5 20 40
10 30 50

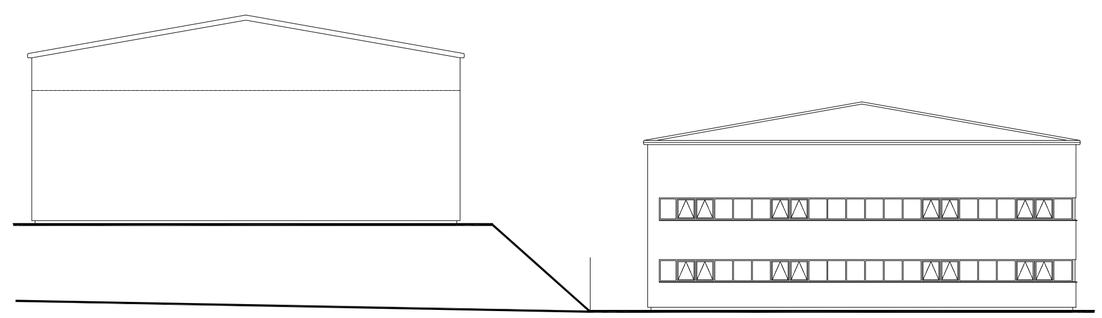

Cross Section 1:200

0 1 2 3 4 10 20
5 15 25

**Hewitt&Carr**Architects
A: The Studio I 7A High Street I Cheadle I Staffordshire I ST10 1AA
T: 07803 256299 I 07971 396376
E: enquiries@hcarchitects.co.uk
W: www.hcarchitects.co.uk

Client
Mr F Moss

Project
Proposed New Industrial Building
Victoria Business Park, Biddulph

Title
Site Plan as Proposed
New Access Ramp

Status
Scheme

Date Sept 2013 Drawn SG

Scale @A1 As Stated Checked

Project No 00227 Drawing No. AL(0)16 Rev

File Ref: H:\REF