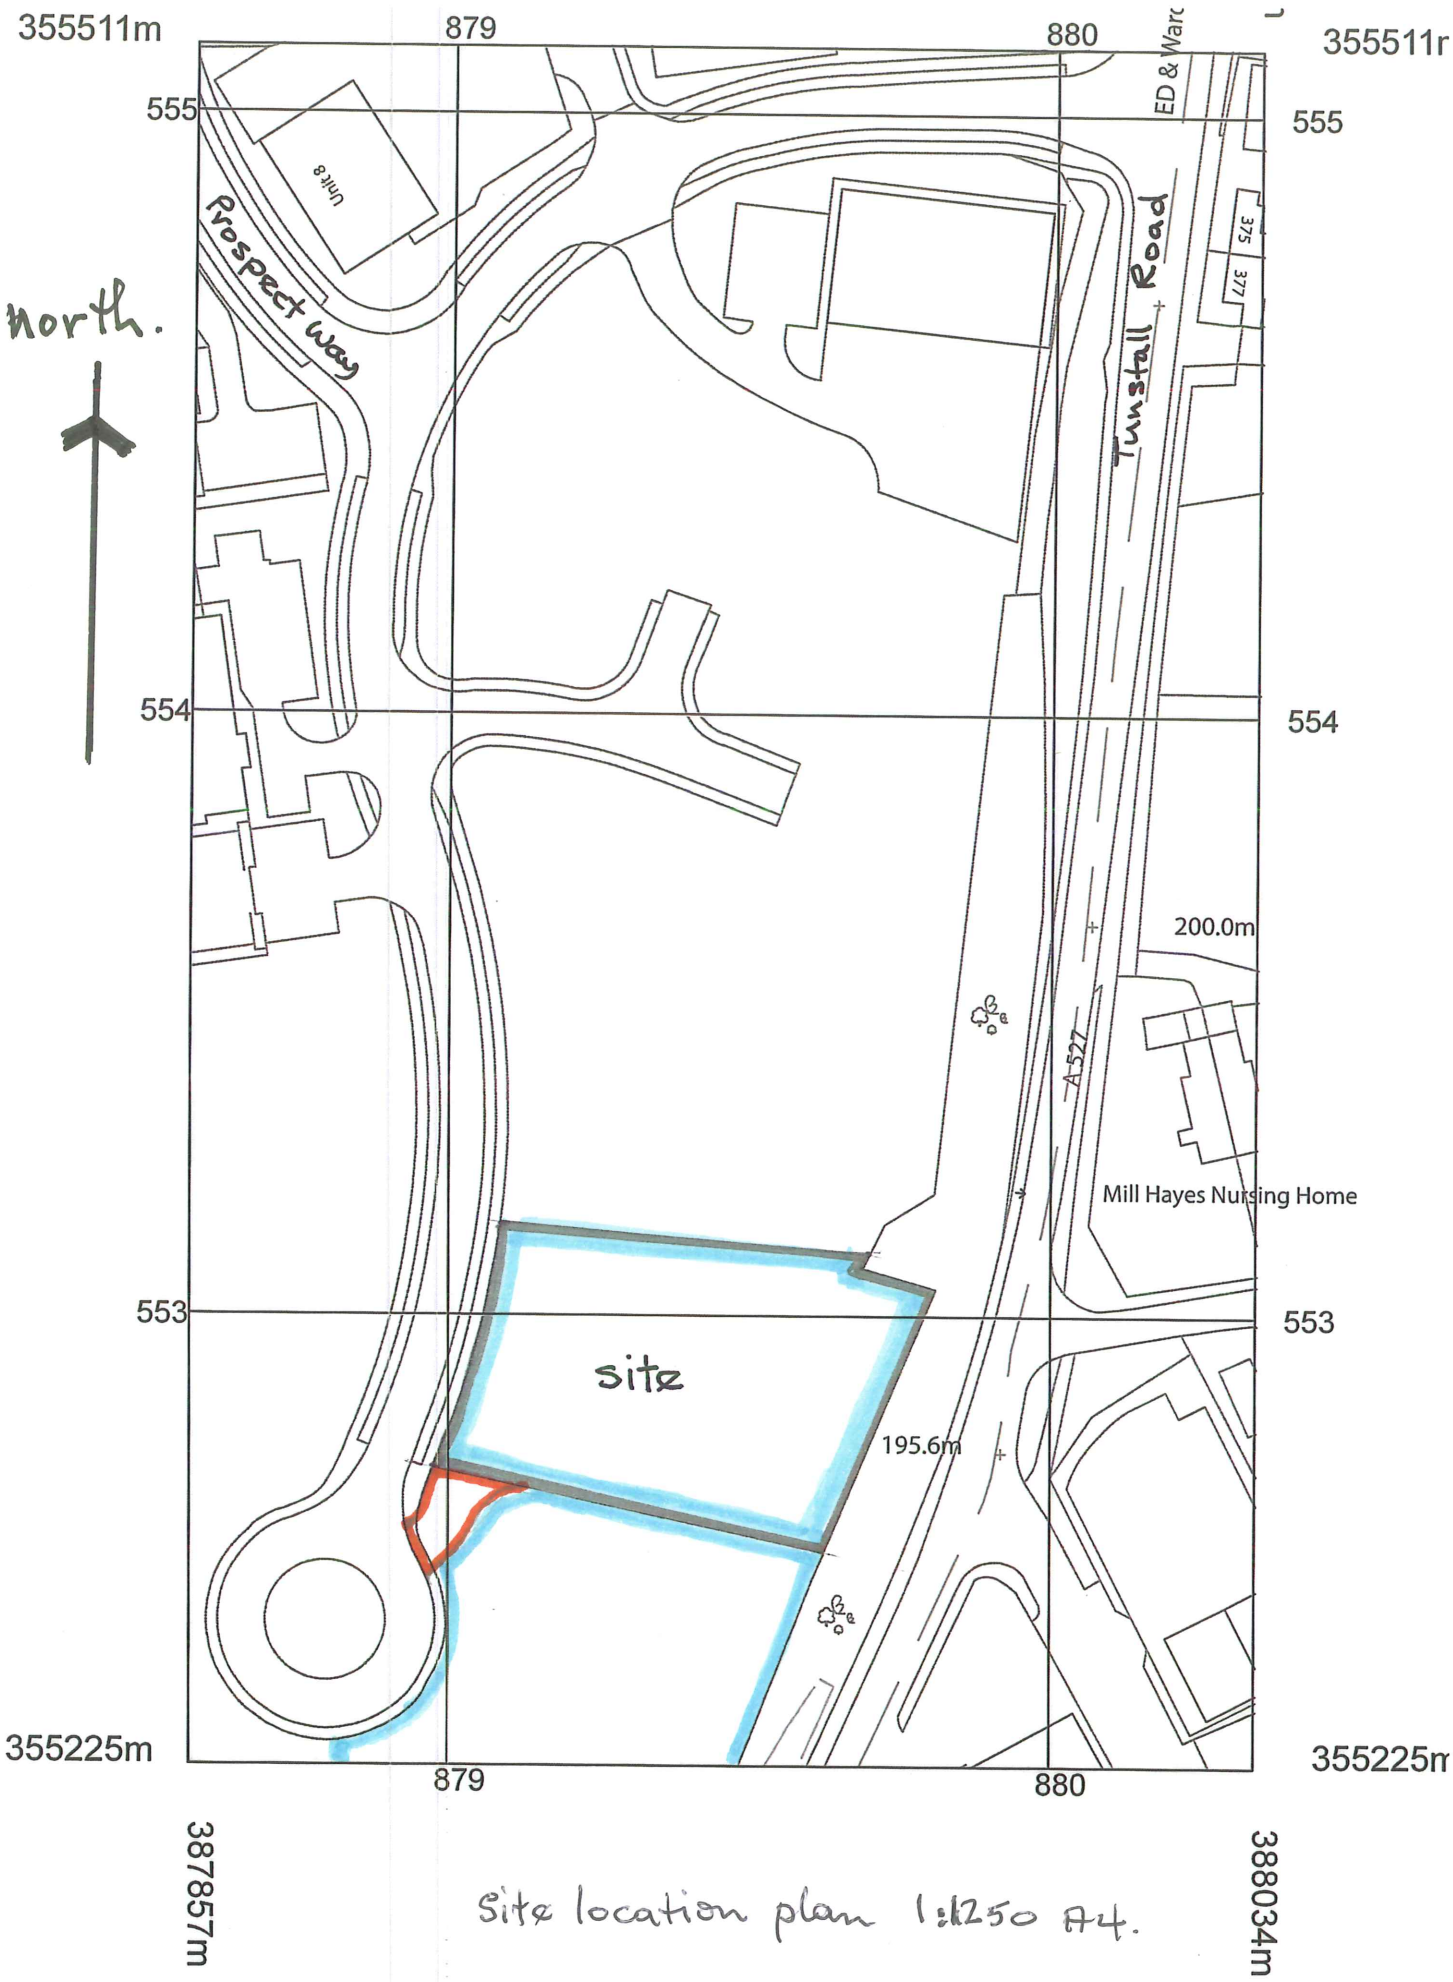

Site location plan 1:1250 A4.

Plot 9 Victoria Business Park Biddulph ST8 7PL