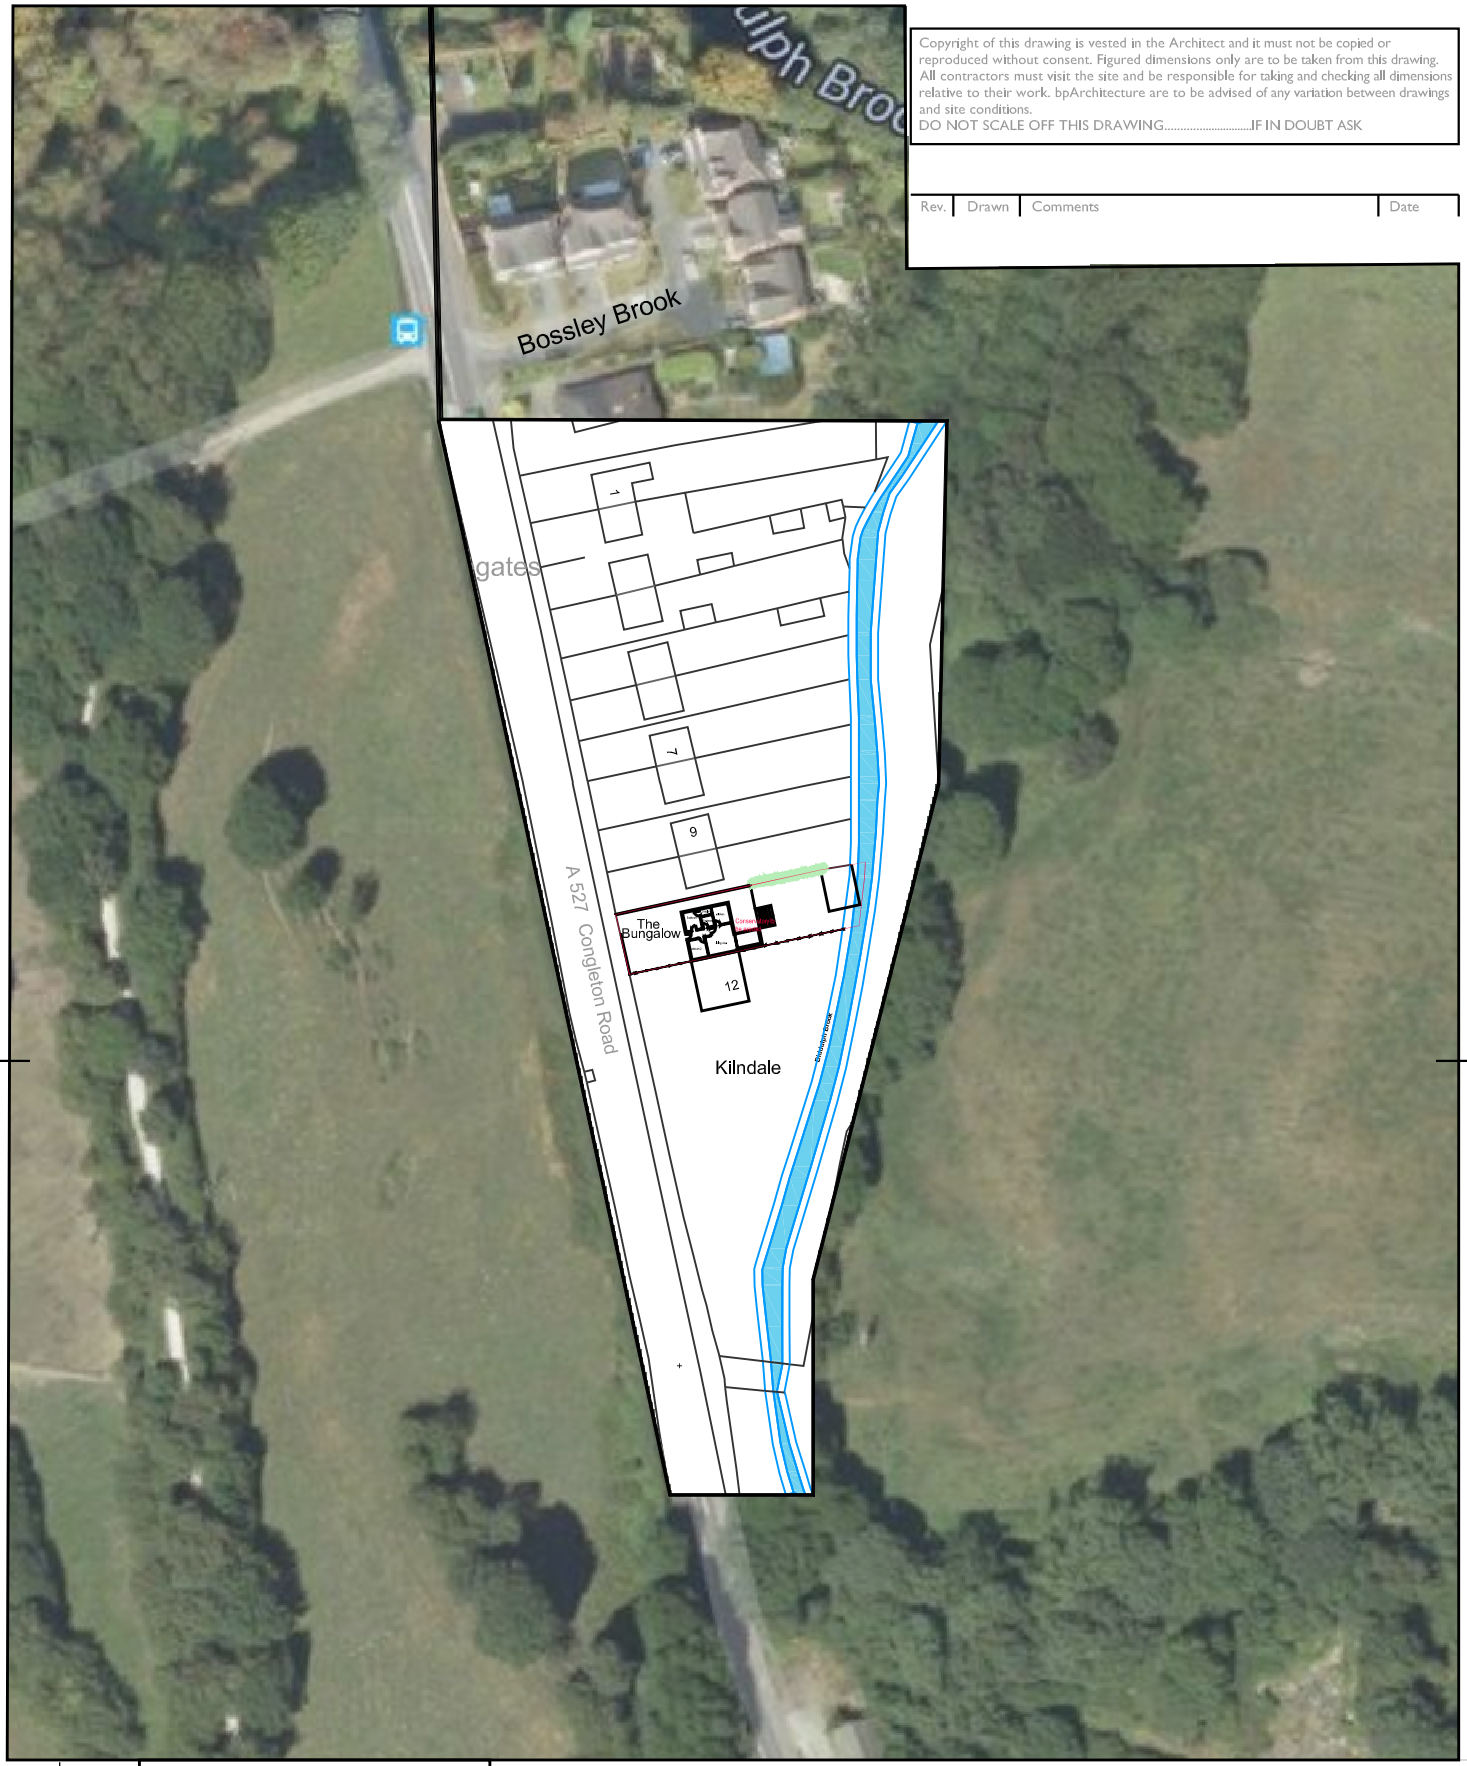

Copyright of this drawing is vested in the Architect and it must not be copied or reproduced without consent. Figured dimensions only are to be taken from this drawing. All contractors must visit the site and be responsible for taking and checking all dimensions relative to their work. bpArchitecture are to be advised of any variation between drawings and site conditions.
DO NOT SCALE OFF THIS DRAWING.....IF IN DOUBT ASK

Rev.	Drawn	Comments	Date

Scale
0 10m 20m 30m 40m 50m

Client	Craft Butler
Project	The Bungalow, Whitegates, Congleton, CW12 3ND
Title	Site Location Plan
Project No	16-070_AS(0)01
Drawing No.	
Rev	
Status	Planning
Date	July 2016
Scale @A4	1.1250
Drawn	DD
Checked	BSP

bp Architecture
☎: 01782 515 555
✉: Enquiries@bpArchitecture.co.uk
: www.bparchitecture.co.uk
93 High Street Biddulph Staffs ST8 6AB
Architects - Interior Designers - Landscape Architects

File Ref: H:\