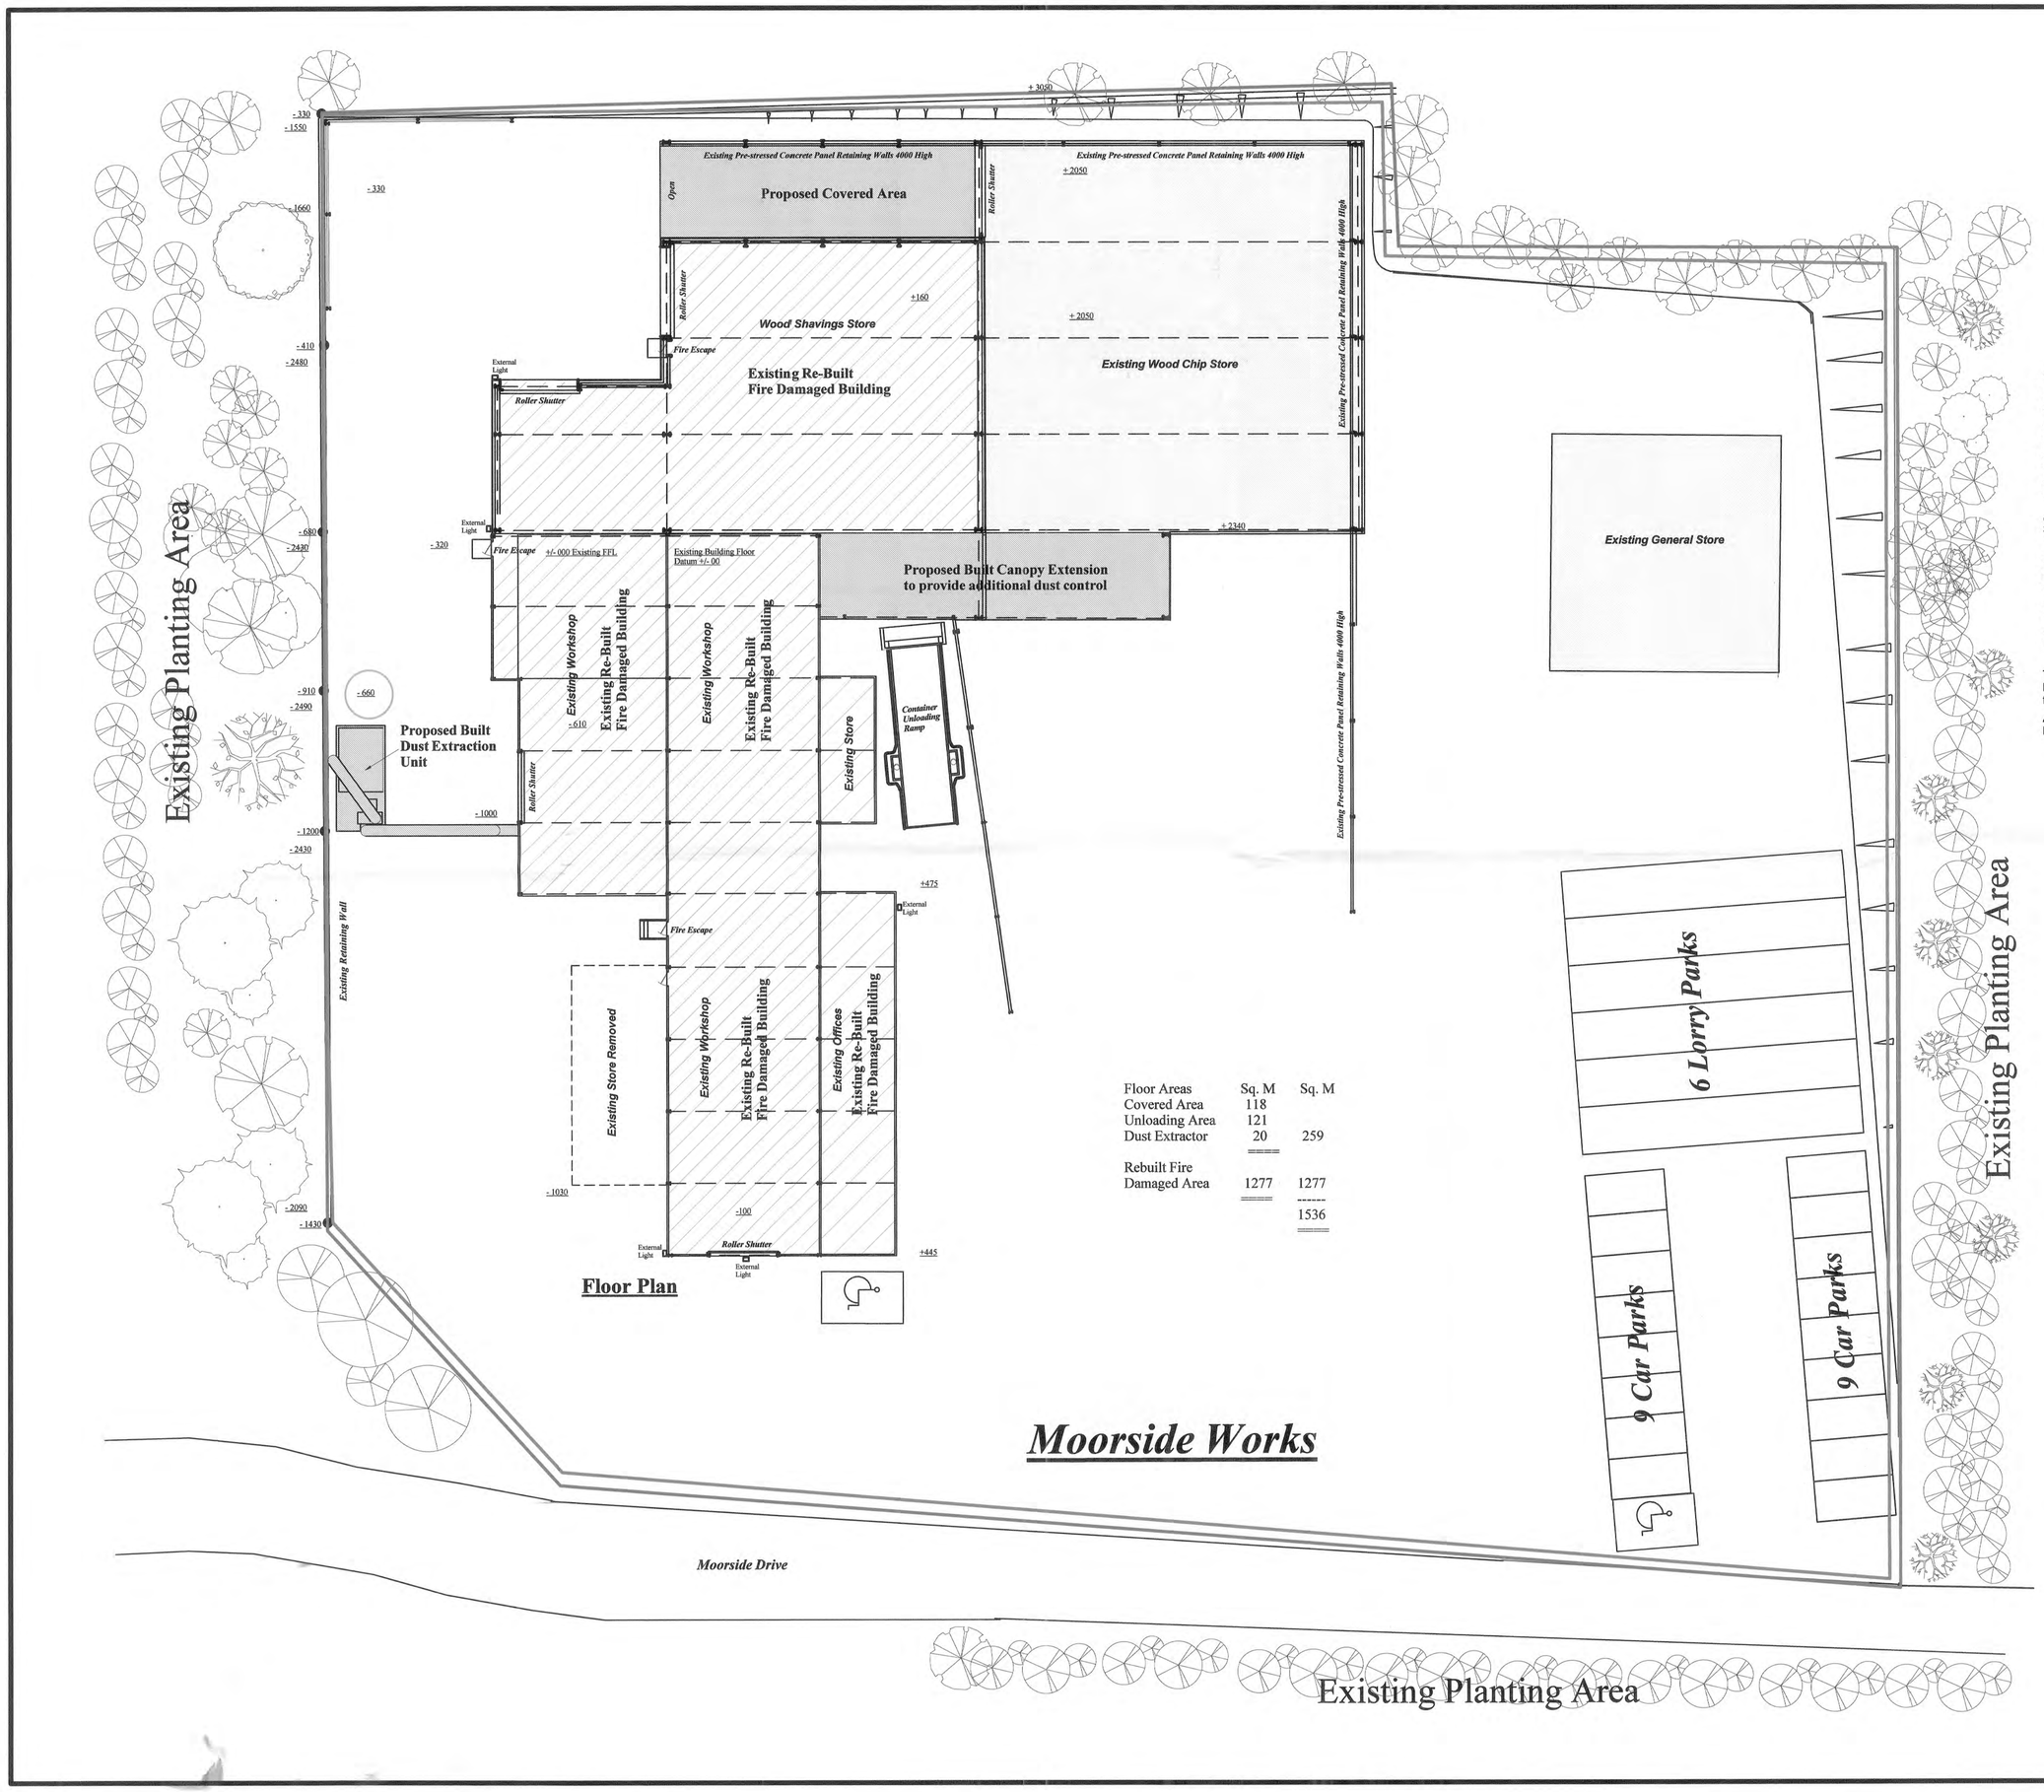

Floor Areas	Sq. M	Sq. M
Covered Area	118	
Unloading Area	121	
Dust Extractor	20	259
Rebuilt Fire Damaged Area	1277	1277
		1536

Outline Construction Notes

Roof:
Roof area clad with 0.7 PVC plastisol coated steel profiled single sheets including 15% rooflights

Wall:
Existing 4000 high pre-stressed concrete panels fixed to inner line of stanchions independant of proposed building stanchions with 0.5 PVC plastisol coated single sheets above to eaves level. Sheets to overlap concrete panels by minimum of 300mm.
These additions are dust control buildings and plant: heating and insulation not required.

Gutters
200mm deep flow PVC half round with 110mm PVC fallpipes

Finishes:
Suggested cladding coloures-
Roof - Juniper Green 12B29
Vertical - Jade Green 14C37

Existing Building:
Vertical - Jade Green 14C37

Cladding coloures and general finishes to be agreed with LA prior to commencement of construction.

This drawing is not a contractual specification.
Please refer to indvidual contractors written specifications and details for contractual details.

All work must conform with Planning, Building Control and CDM Regulations.
Dimensions to be checked on site prior to commencement of work.

REV	REVISION	DATE	BY
B	Fire damaged re-build additional built building and proposed building	04/04/16	drc

Ivan J. Cooper (Moorside) Ltd
Architectural & Engineer Design
Cauldon Lowe, Stoke on Trent, ST10 3ET.
Tel: 01538 702738, Fax: 702662.

CLIENT: P H Winterton & Son

CONTRACT: Proposed Wood Chip Store at Moorside Works Cauldon Lowe Stoke-on-Trent ST10 3ET

TITLE: Existing and Propsed Buildings Plan also Showing Tree Planting

CONTRACT No:

SCALE: 1:200

DATE: 13/03/14 DRAWN: ijc

DRAWING NUMBER: 3562-02B