ctd architects © 2009

1. This drawing is copyright.
2. All dimensions to be checked on site before proceeding.
3. Contractor to check/adjust dimensions of new work to suit existing conditions. Do not assume existing structure or details are plumb, square or level.
4. Contractor must notify the architect of any discrepancies before proceeding.
5. All drawings to be read in conjuction with all other consultants drawings and specs.

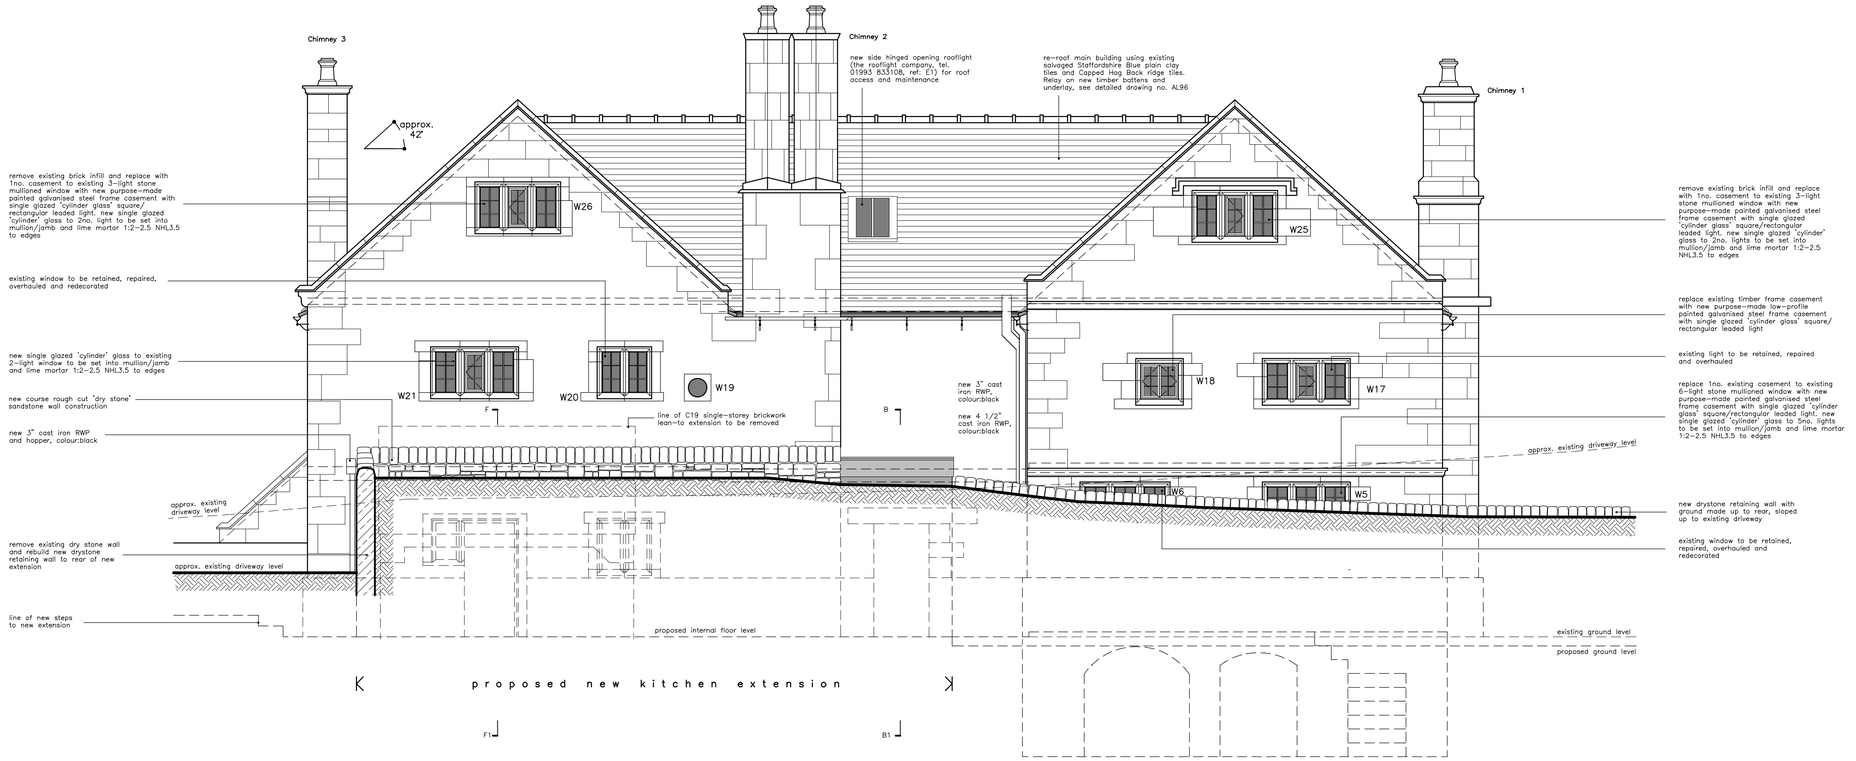

west elevation



west elevation section H – H1

Rev	Date	Drawn	Description
C	15.09.09	JLH	new extension external stonework skin amended from tightly 'tooled' coursed ashlar stone to rough cut 'dry stone' sandstone wall
B	21.07.09	JH/PG	west elevation section shown, ground levels amended
A	27.05.09	JH	annotation added/amended

ctd architects
Clerk Bank House
Clerk Bank
LEEK
Staffordshire
ST13 5HE
Tel: 01538 373477
Fax: 01538 386503
e: info@ctdarchitects.co.uk
architects.historic buildings advisors. project managers. landscape & urban designers

Client
Mr & Mrs Reeves
The Ashes, ENDON, Staffordshire

Project
The Ashes, 17th Century Grade II* Listed House
proposed conservation repairs, alterations and extensions

Title
west elevations : as proposed

Status
PLANNING & LBC

Scale:	1:50	A1	:Size	Job No:	0604
Drawn:	JH	CH	:Chk'd	Date:	Jan 09

File path: \\drawings\2008\0604 The Ashes, Endon\0604 as prop ph ele sec

Drawing Number: AL89 Revision: C