
Q87 - Hazelwall House, Kingsley

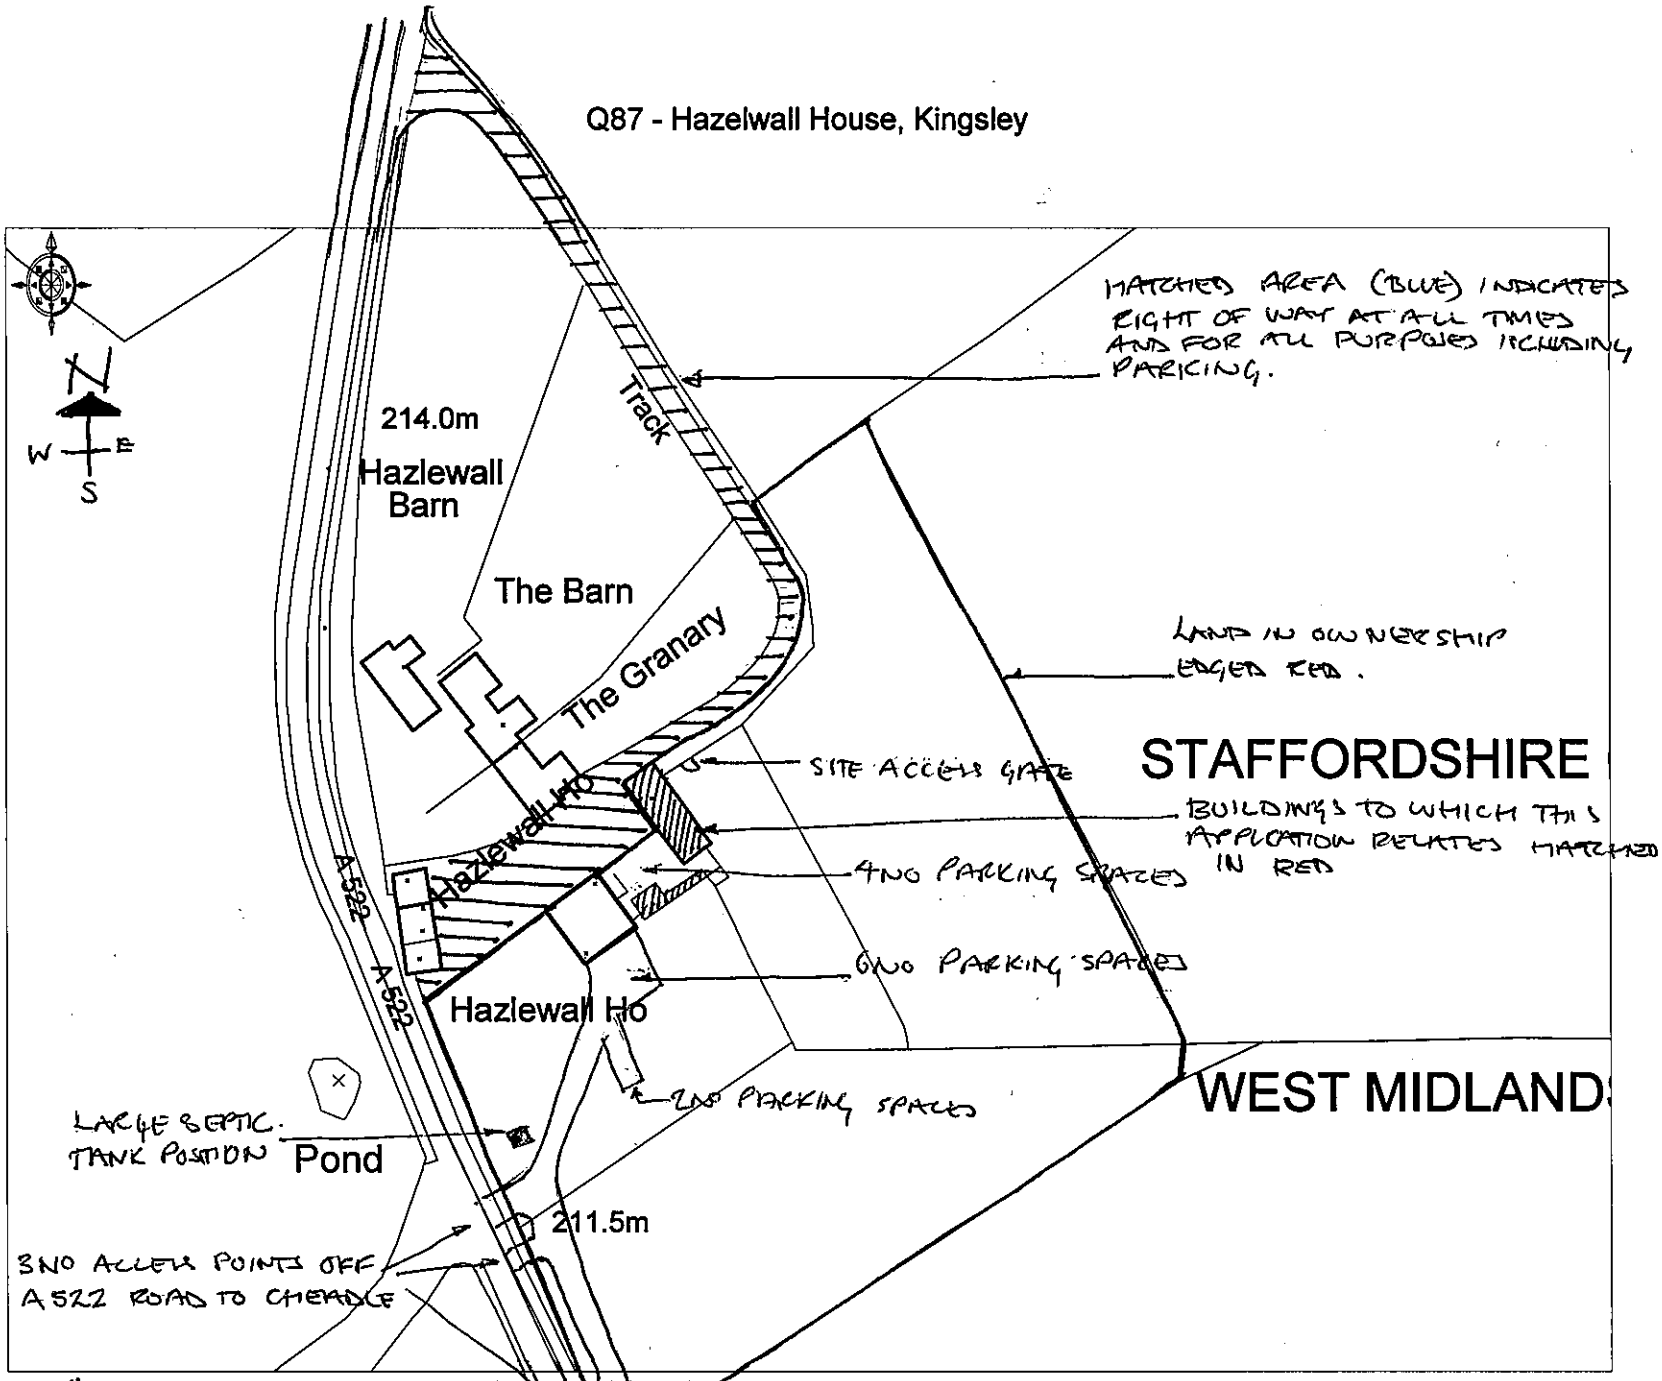

Ordnance Survey © Crown Copyright 2006. All rights reserved. Licence number 100020449. Plotted Scale - 1:1250

Anthony Short & Partners, 34 Church Street, Ashbourne, Derbyshire, DE6 1AE