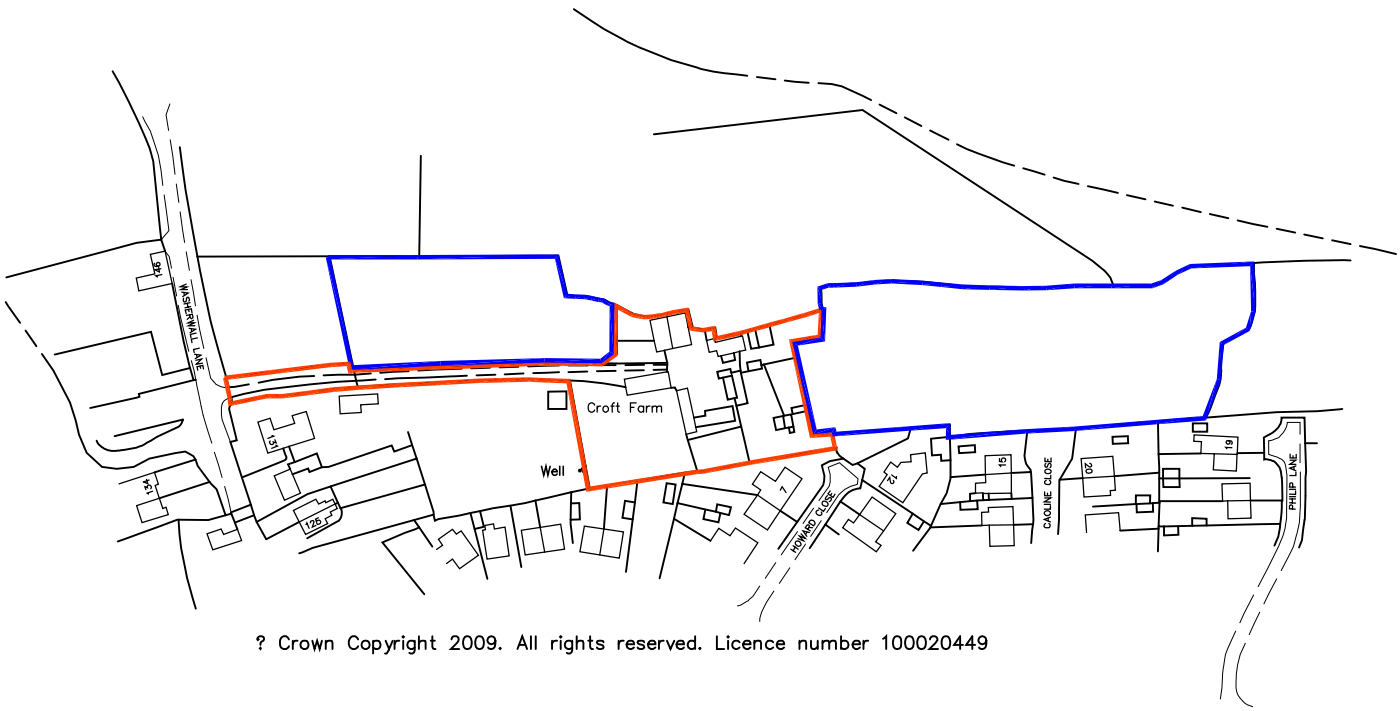

? Crown Copyright 2009. All rights reserved. Licence number 100020449

Location Plan 1/2500

The dimensions on this drawing are approximate and have been scaled from ordnance survey data, therefore JPK Design can not guarantee the accuracy

Croft Farm, Washerwall Lane, Werrington, Stoke-on-Trent, ST9 0LY

JPK DESIGN LTD
CONCEPT DESIGN REALISATION
Specialists in **Architectural Design**
JPK Design Ltd. 83 Dimsdale Parade East, Wolstanton
Newcastle, Staffordshire. ST5 8DP
t: 01782 622321 e: jason.knight@jpkdesign.co.uk