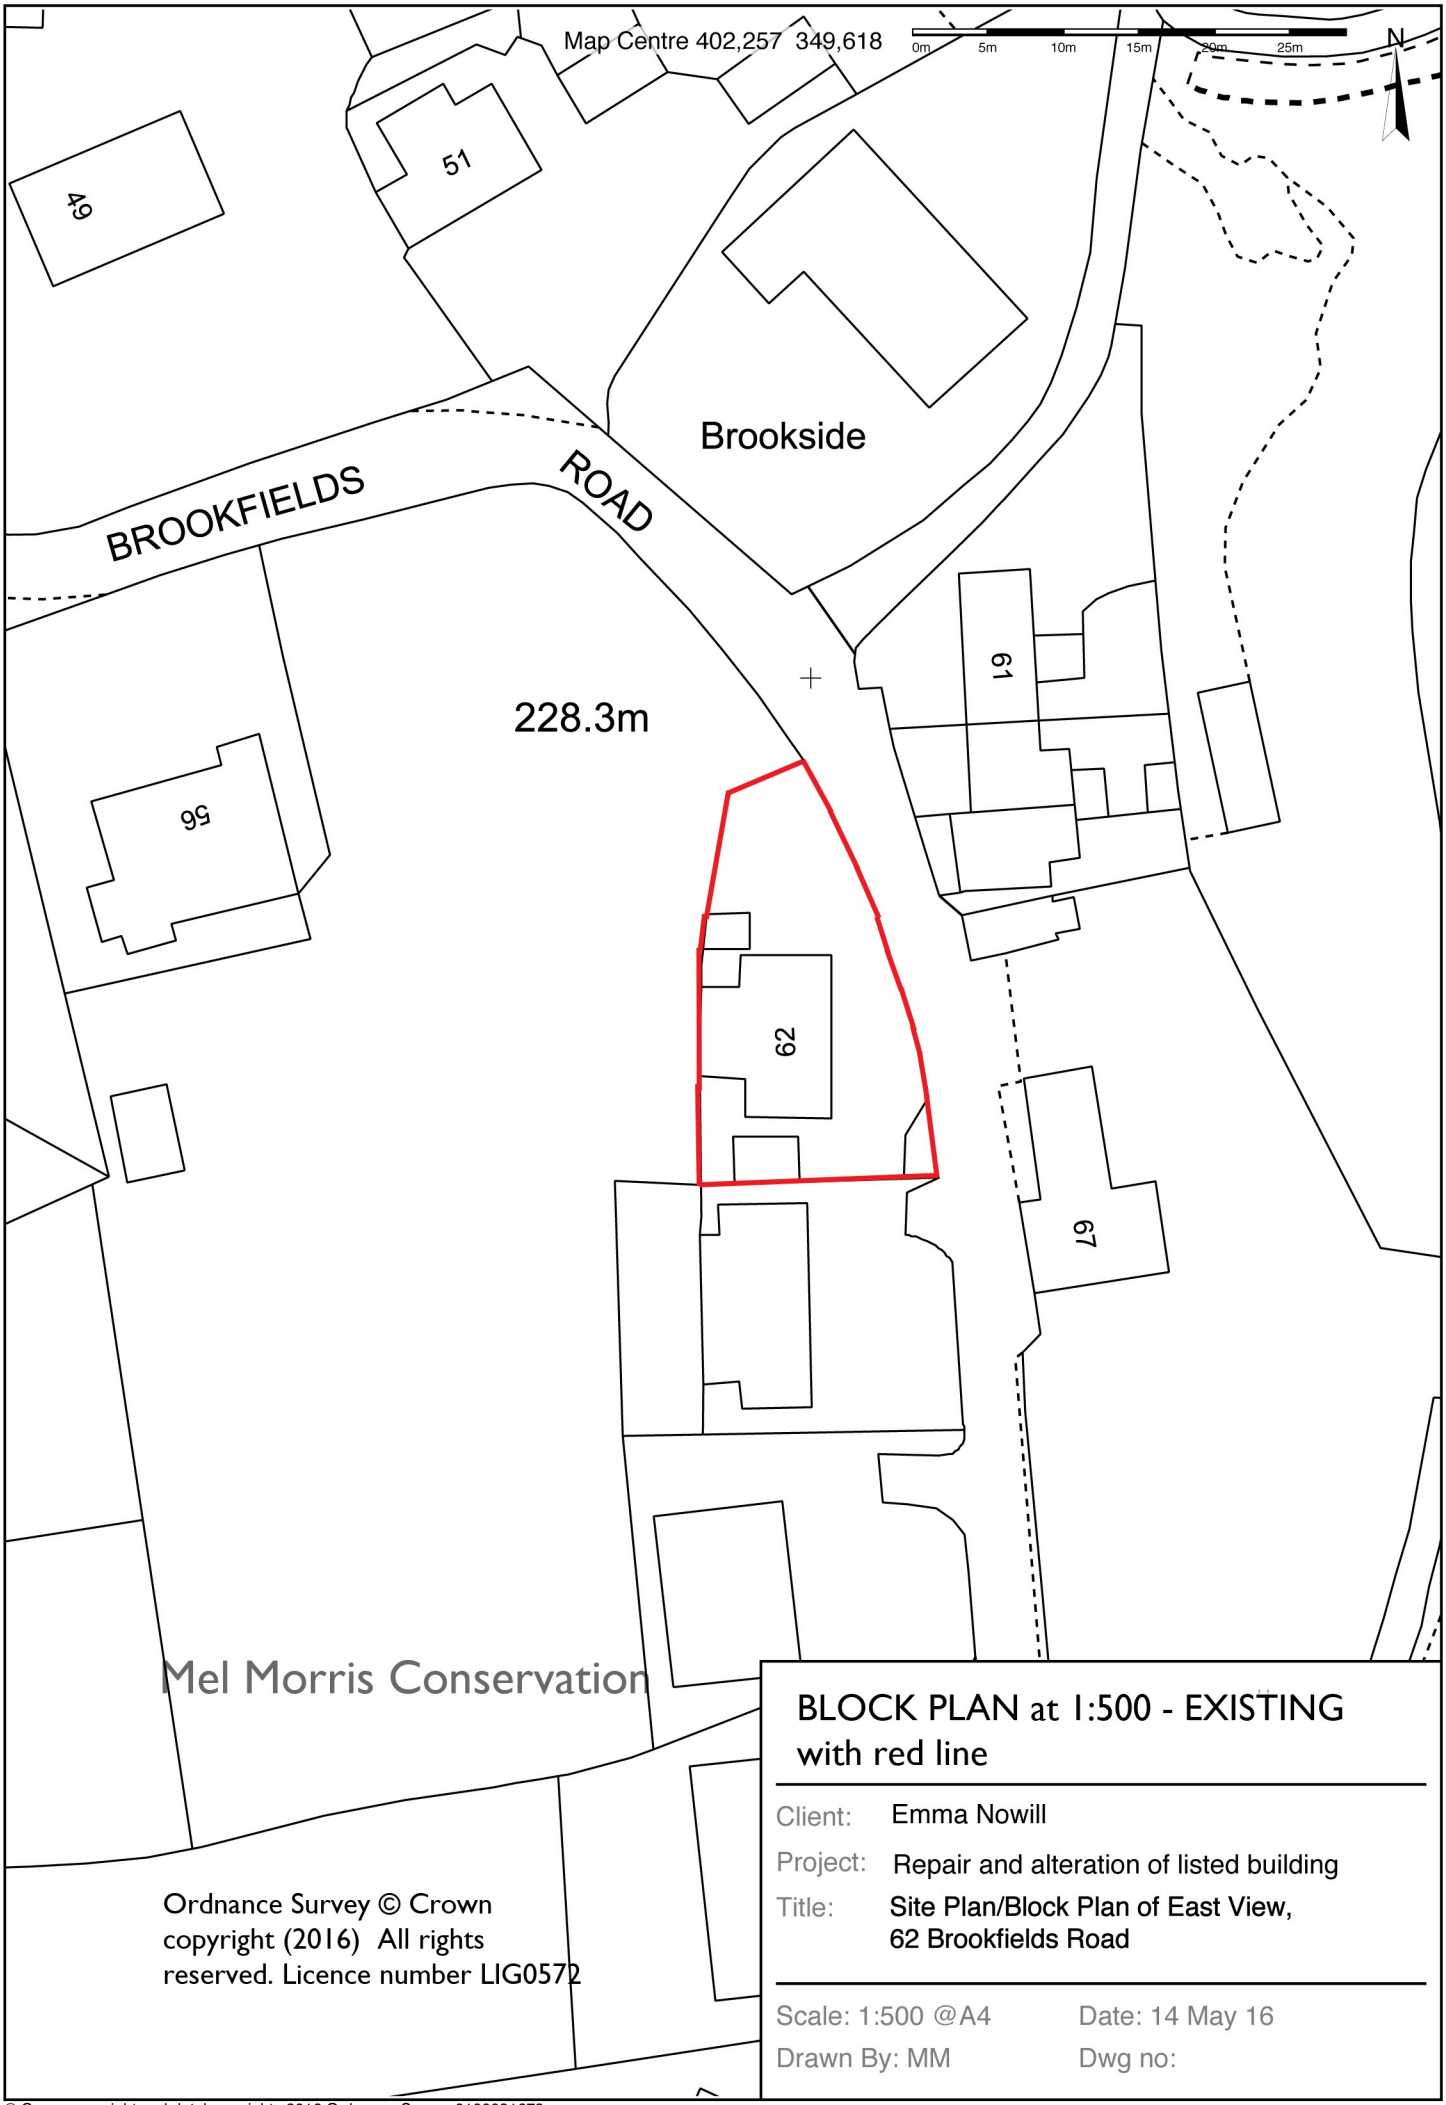

Mel Morris Conservation

BLOCK PLAN at 1:500 - EXISTING with red line

Client: Emma Nowill

Project: Repair and alteration of listed building

Title: Site Plan/Block Plan of East View, 62 Brookfields Road

Scale: 1:500 @A4 Date: 14 May 16

Drawn By: MM Dwg no:

Ordnance Survey © Crown copyright (2016) All rights reserved. Licence number LIG0572

© Crown copyright and database rights 2016 Ordnance Survey 0100031673